TOWN OF SUMMERVILLE
COMBINED MEETING OF THE COMMERCIAL DESIGN REVIEW BOARD & BOARD OF ARCHITECTURAL REVIEW – AGENDA
Summerville Municipal Complex
Webex Virtual Meeting
July 21, 2020 5:00 p.m.

Welcome

1. **Presentation by MERJE Design of preliminary wayfinding signage designs for discussion by and receipt of comments from the CDRB and BAR**

Adjourn:

Posted July 17, 2020

Summerville
SOUTH CAROLINA

Mosaic Tiles
in Sidewalk
(Sweet Tea Trail)

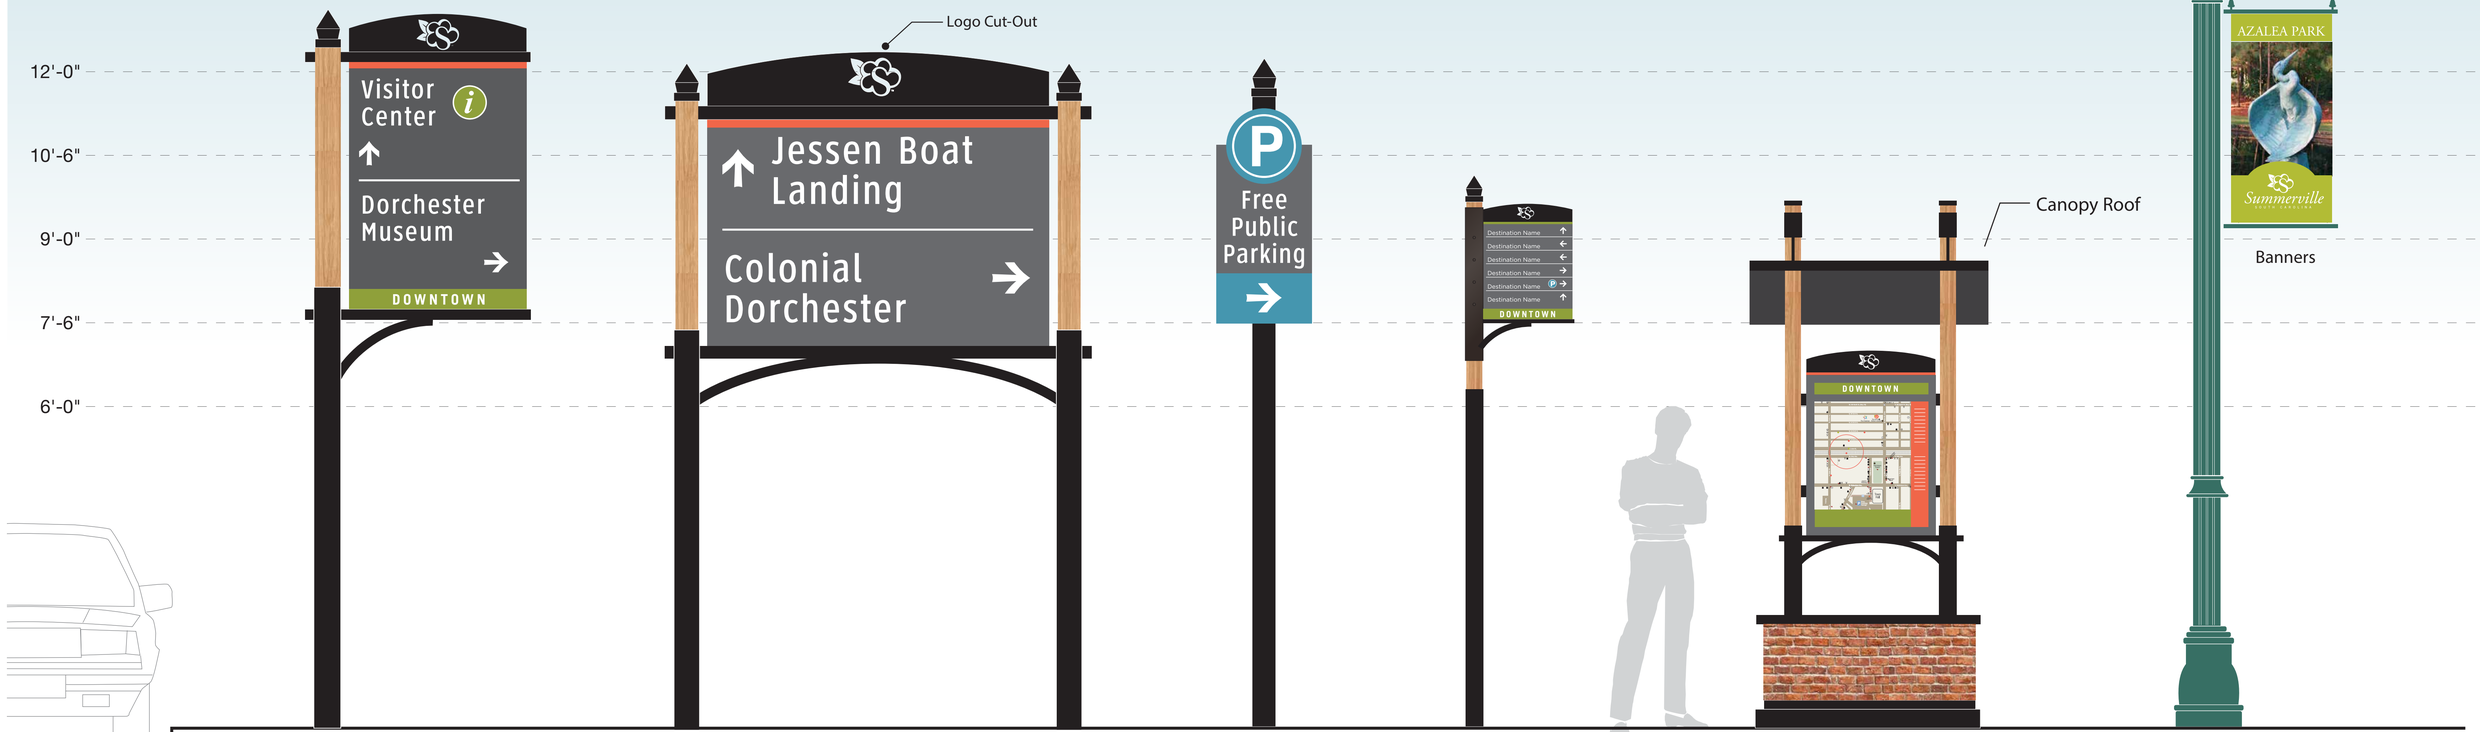

Summerville
SOUTH CAROLINA

AT THE HEART *of it* ALL®

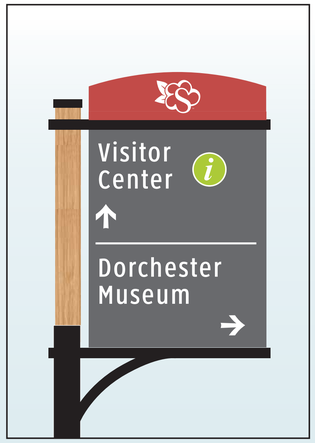

Alternate Header

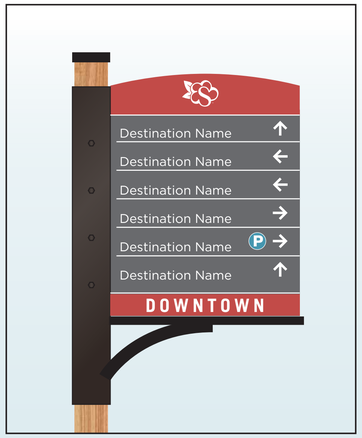

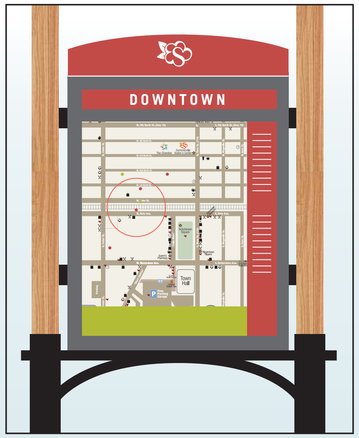

Mosaic Tiles
in Sidewalk
(Sweet Tea Trail)

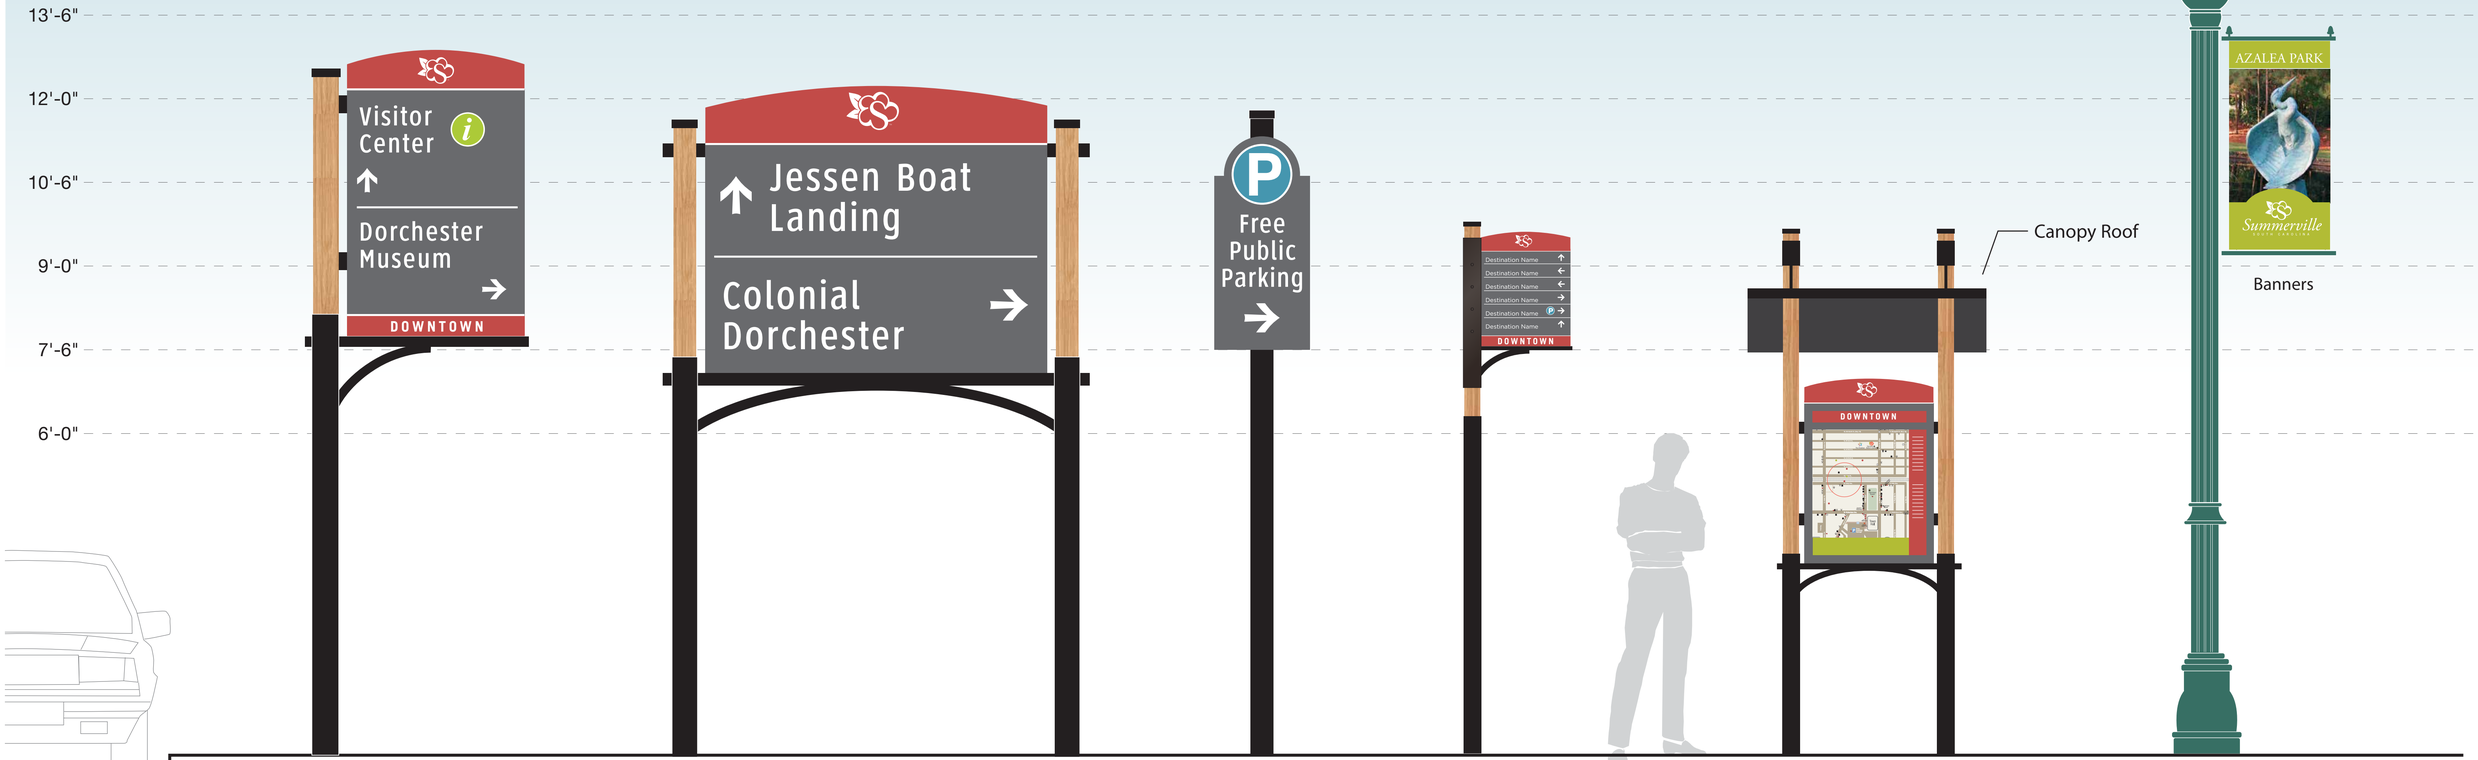

Summerville
SOUTH CAROLINA

AT THE HEART *of it* ALL®

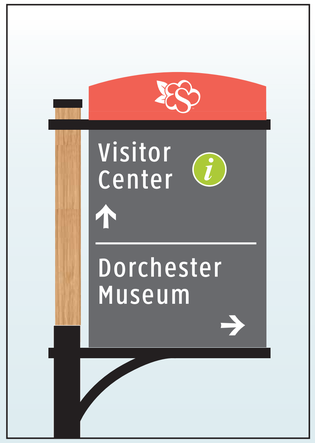

Alternate Header

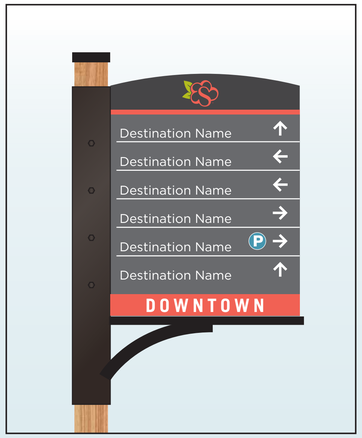

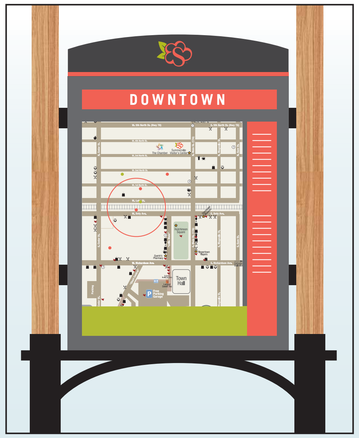

Mosaic Tiles
in Sidewalk
(Sweet Tea Trail)

13'-6"
12'-0"
10'-6"
9'-0"
7'-6"
6'-0"

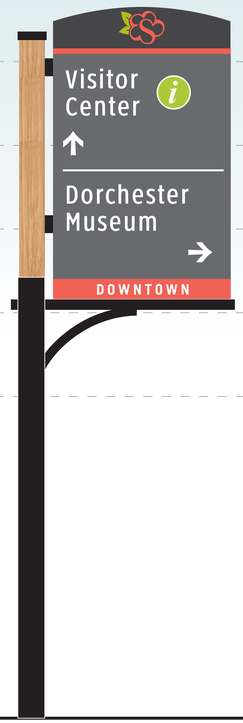

Vehicular Directional
(25 MPH & Less)

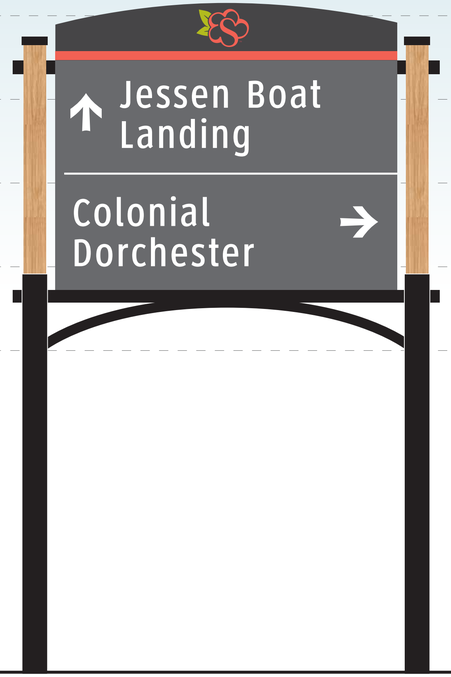

Vehicular Directional
(25 MPH & More)

Parking Trailblazer

Pedestrian
Directional

Canopy Roof

Pedestrian
Kiosk

Banners

Pedestrian
Directional

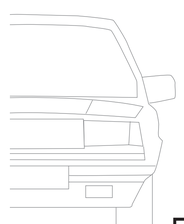

SCALE: 3/4" = 1'-0"

Summerville
SOUTH CAROLINA

AT THE HEART *of it* ALL®

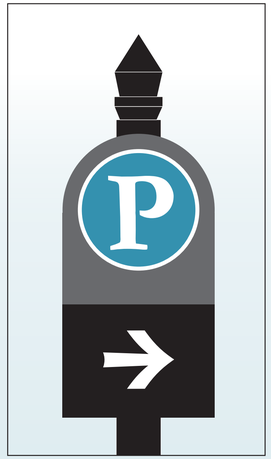

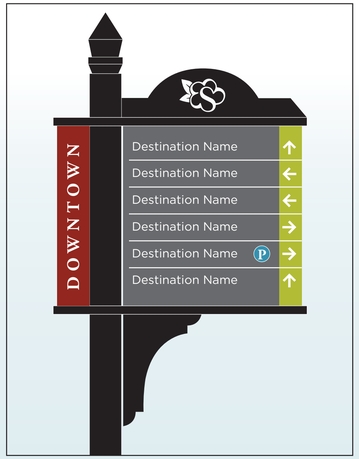

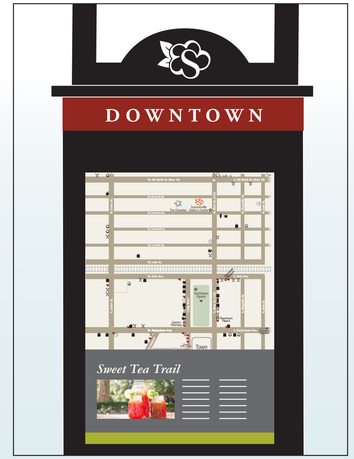

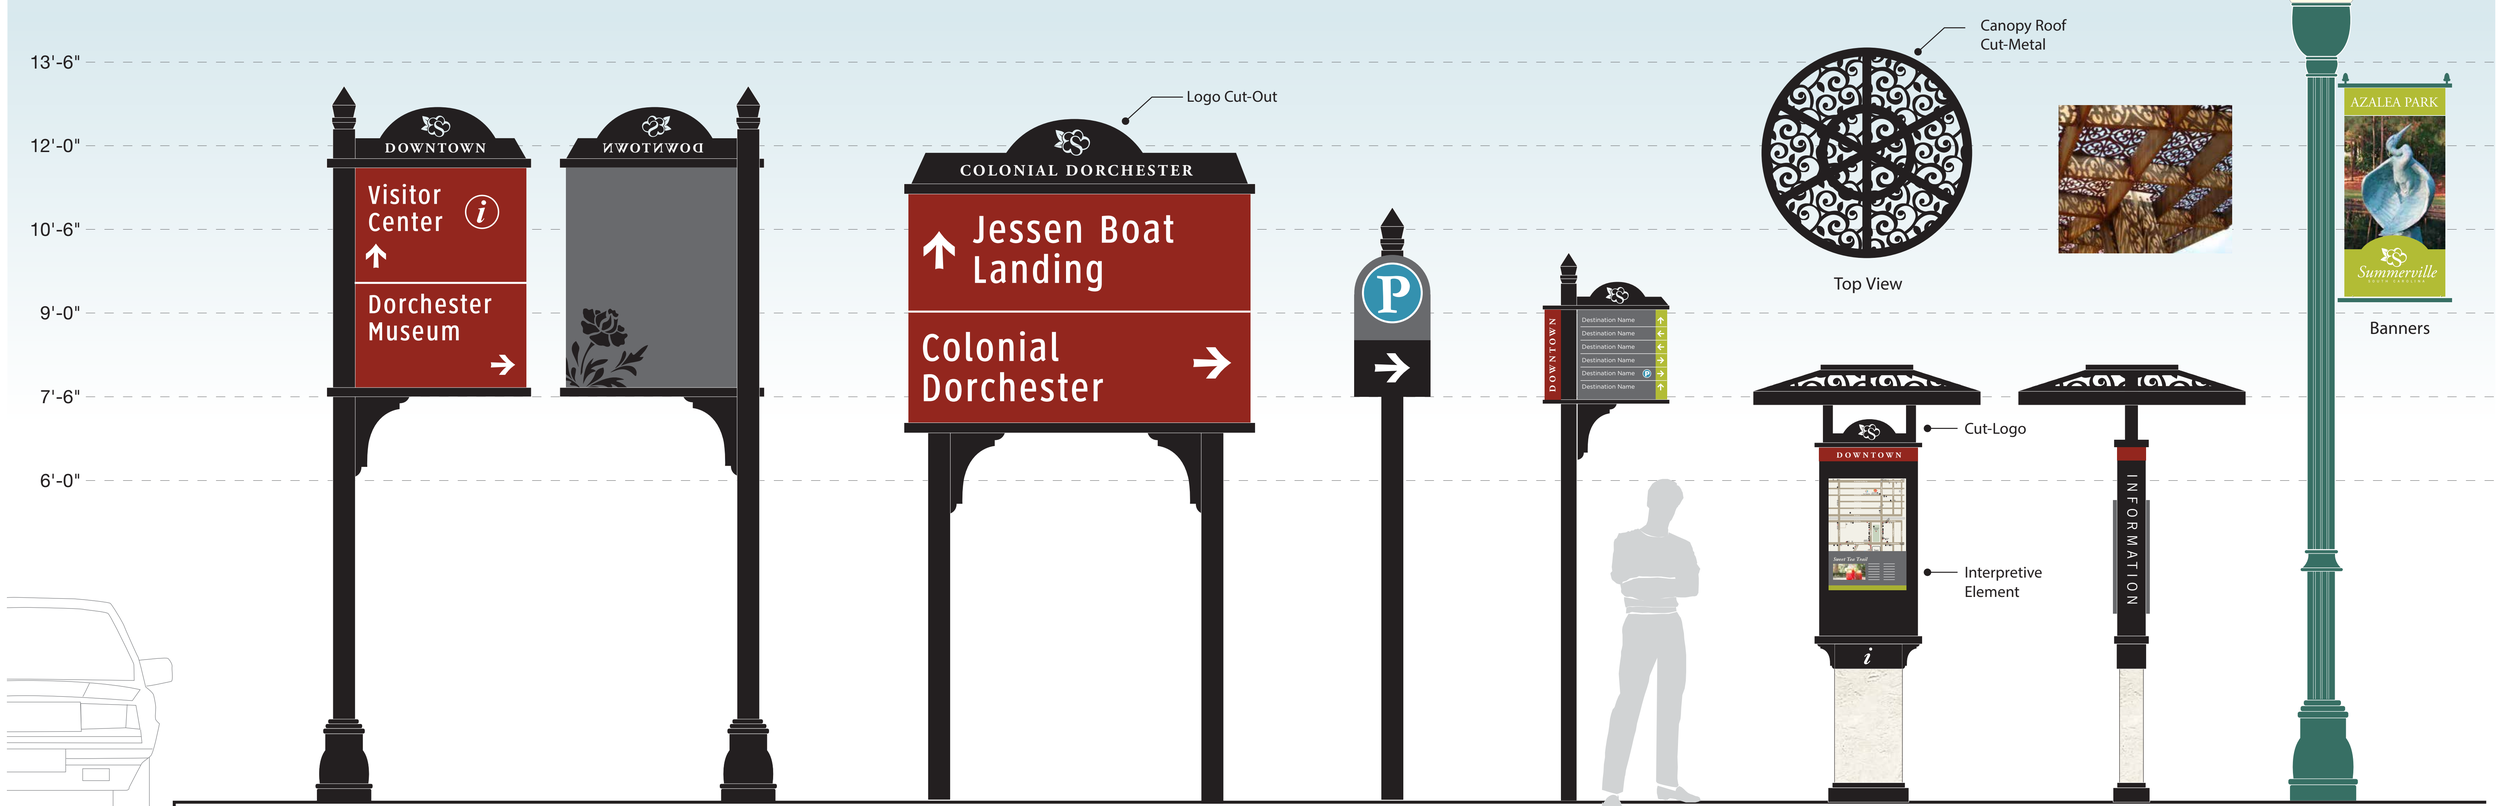

Summerville
SOUTH CAROLINA

AT THE HEART *of it* ALL®

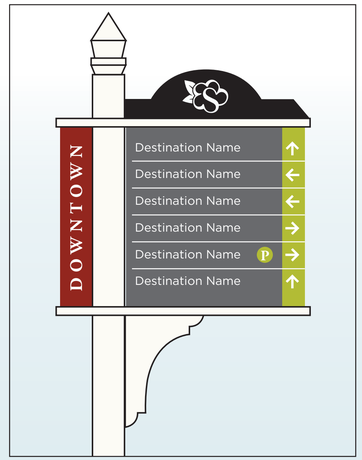

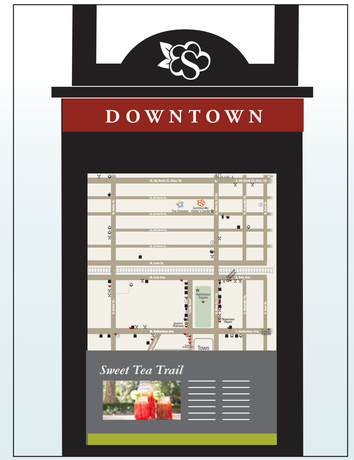

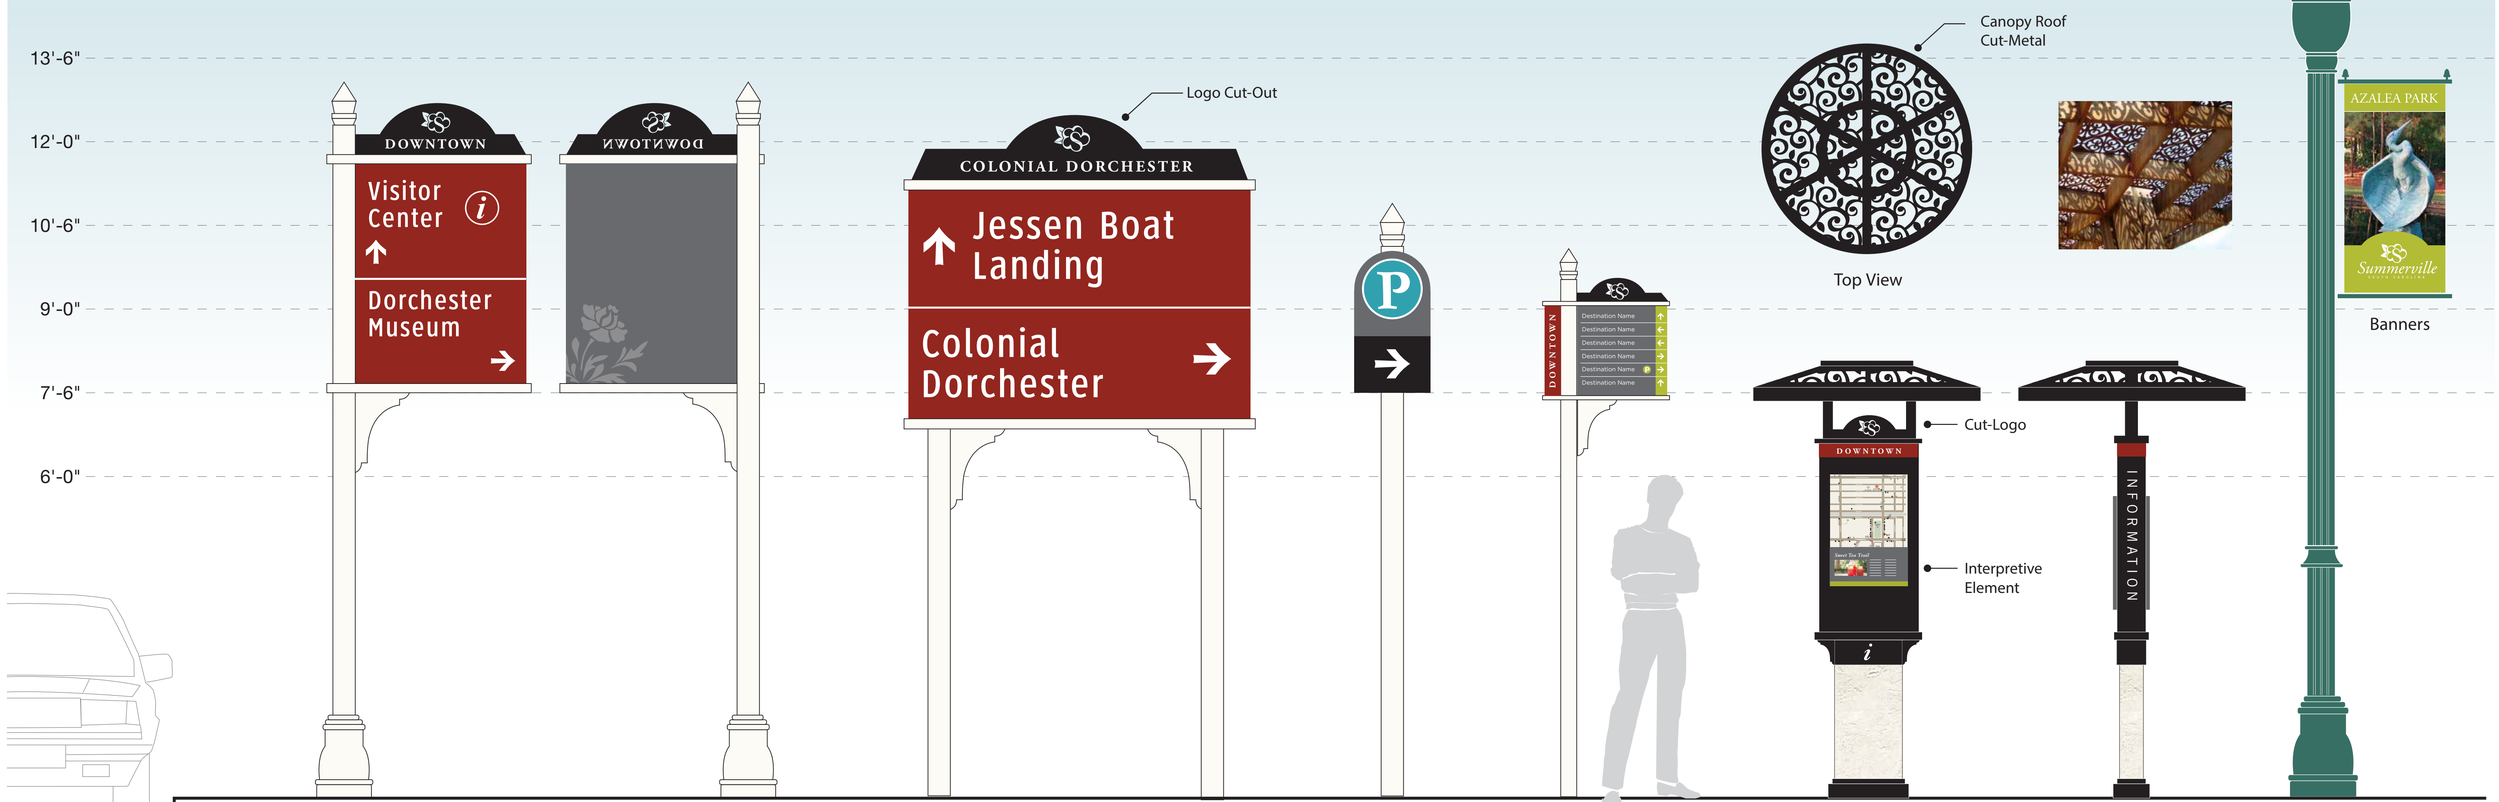

Summerville
SOUTH CAROLINA

AT THE HEART *of it* ALL®

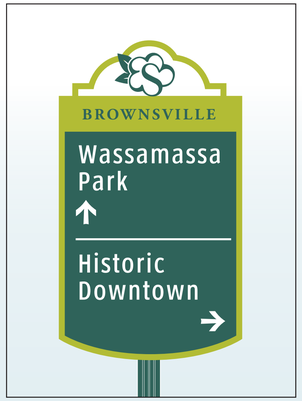

Alternate

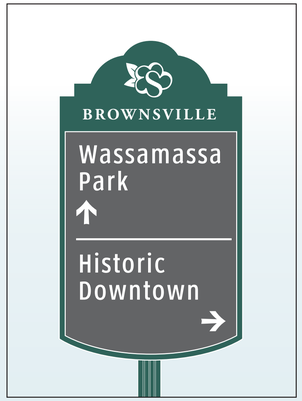

Alternate

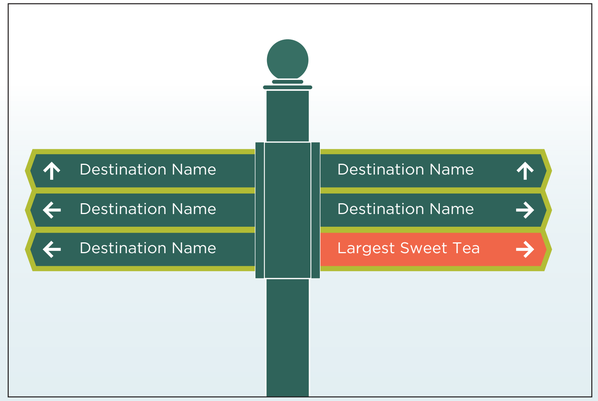

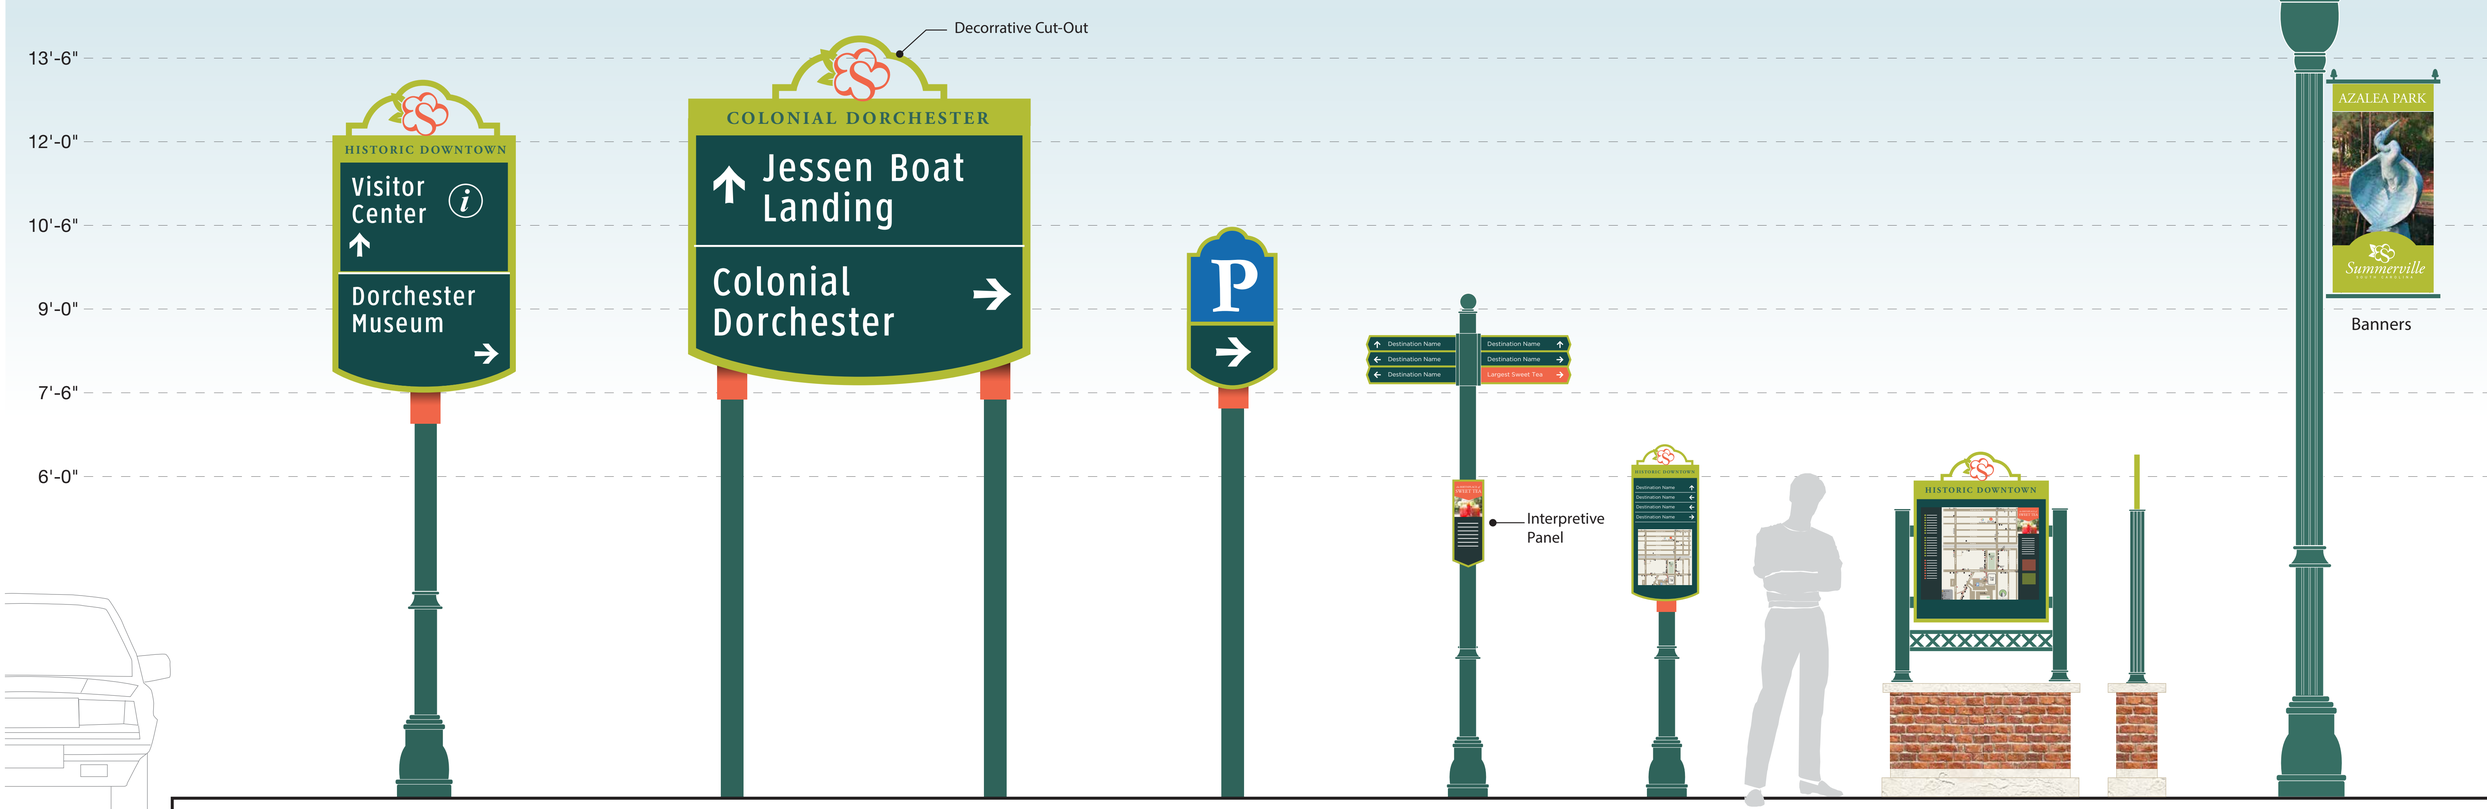

Vehicular Directional
(25 MPH & Less)

Vehicular Directional
(25 MPH & More)

Parking Trailblazer

Pedestrian
Directional

Pedestrian
Kiosk

Pedestrian
Kiosk

Banners

merje

OPTION 3a - **SOUTHERN CHARM**

SUMMERVILLE, SC
July 1, 2020 | Schematic Design OPTION 3

Summerville
SOUTH CAROLINA

AT THE HEART *of it* ALL®

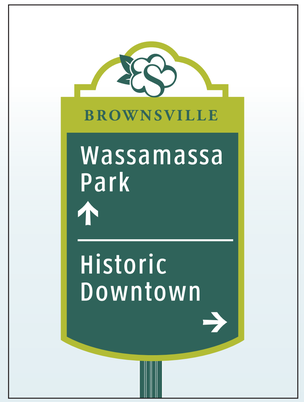

Alternate

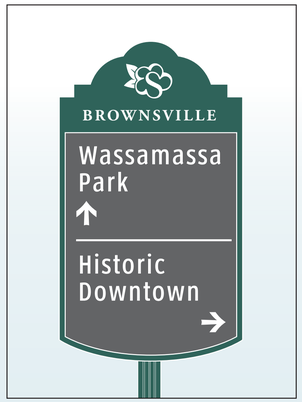

Alternate

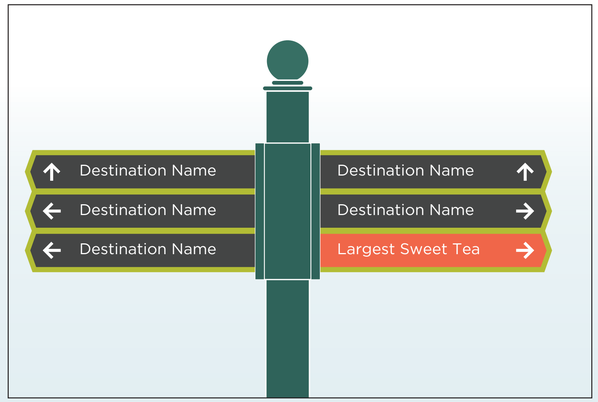

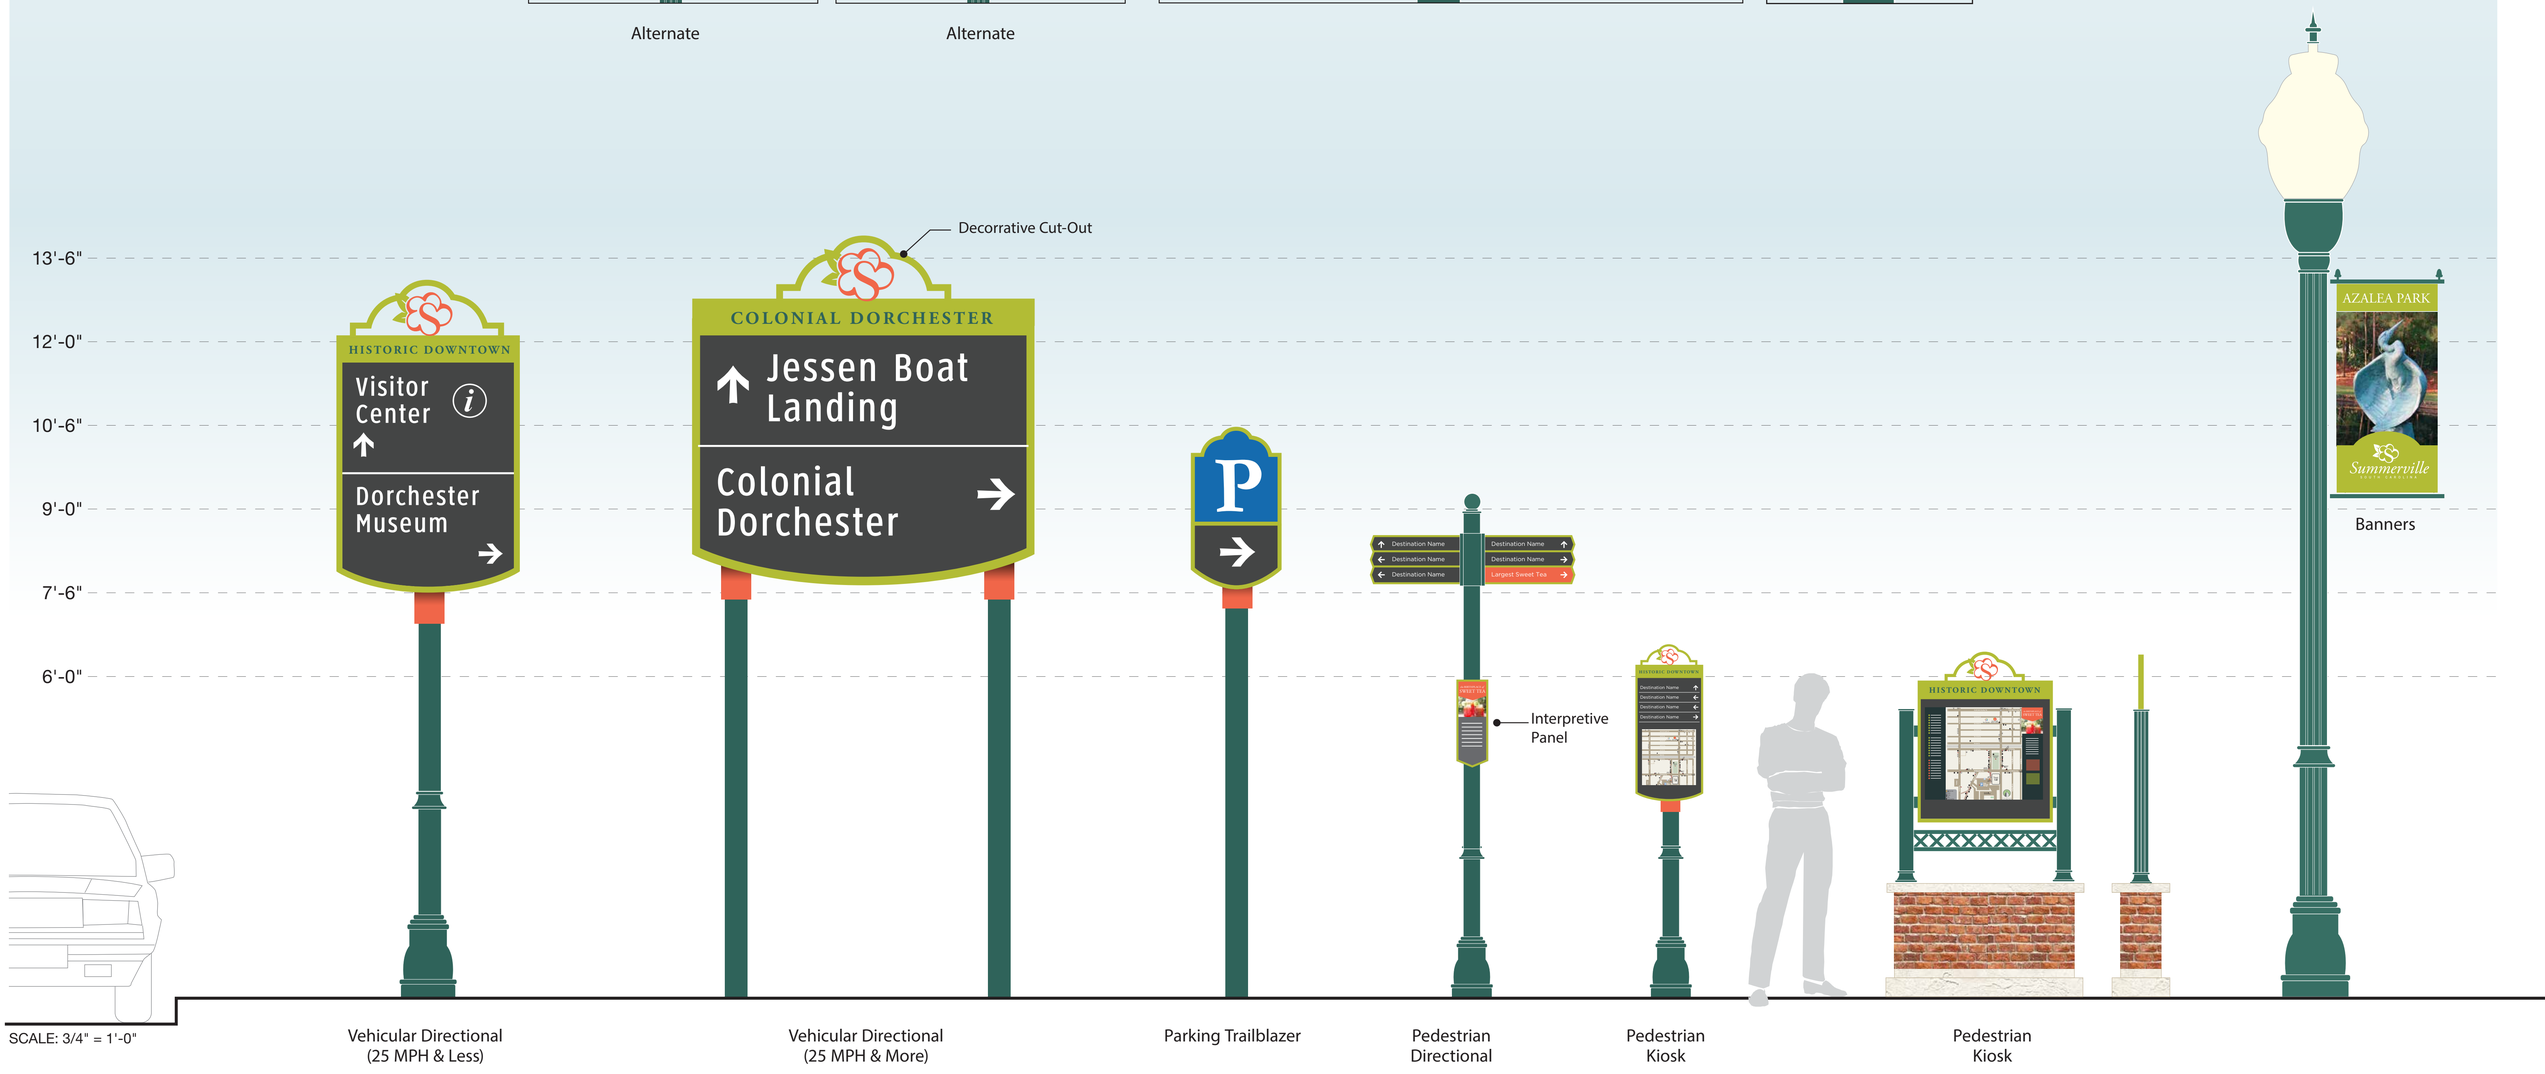

Vehicular Directional
(25 MPH & Less)

Vehicular Directional
(25 MPH & More)

Parking Trailblazer

Pedestrian
Directional

Pedestrian
Kiosk

Pedestrian
Kiosk

Banners

merje

OPTION 3b - **SOUTHERN CHARM**

SUMMERVILLE, SC
July 1, 2020 | Schematic Design OPTION 3