PRELIMINARY PLANS

| STATE | COUNTY | SHEET NO. | TOTAL SHEETS |
|---|---|---|---|
| S.C. | DORCHESTER | 1 | XX |

# SIDEWALK PLANS FOR TOWN OF SUMMERVILLE 200 S. MAIN ST. SUMMERVILLE, SC

## PREPARED FOR: TOWN OF SUMMERVILLE

INDEX OF SHEETS


| SHEET NO. | DESCRIPTION | SHEET SUBTOTALS |
|---|---|---|
| 1 | TITLE SHEET | 1 |
| 2 | PLAN SHEETS | 26 |
| 3 | PROFILE SHEETS | XX |
| 4 | CROSS SECTION SHEETS | XX |
| 5 | EROSION CONTROL SHEETS | XX |
| 6 | MISCELLANEOUS DETAILS | XX |
| | TOTAL SHEETS | xx |


N

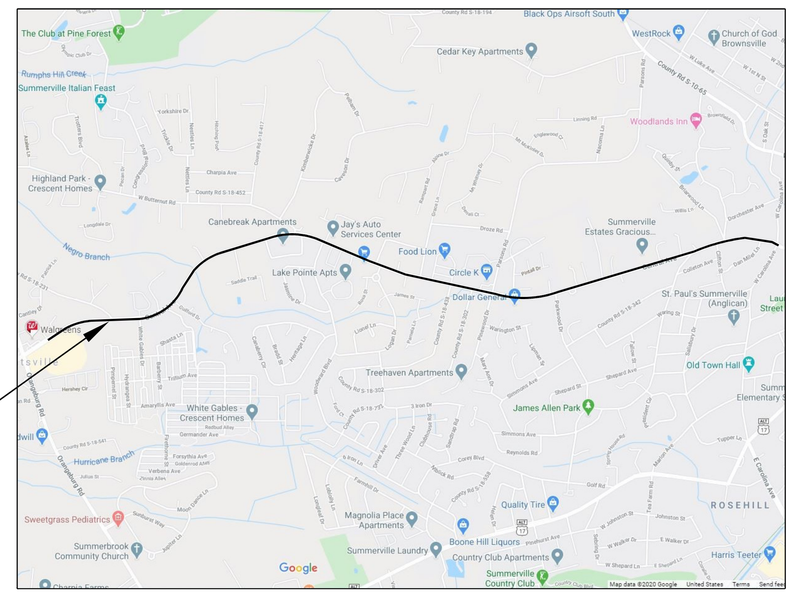


DORCHESTER COUNTY

NOT TO SCALE


j.bragg Consulting, Inc.
18 Daffodil Farm Way | Bluffton | SC 29910
(803) 513-3777


CONSULTING ENGINEERING FIRM

SOUTH CAROLINA J. BRAGG CONSULTING, INC. No. 5768 CERTIFICATE OF AUTHORIZATION

ENGINEER OF RECORD

SOUTH CAROLINA JENNIFER LEA BRAGG No. 21584 REGISTERED PROFESSIONAL ENGINEER

FOR CONSTRUCTION : _____ _____ DATE

I HAVE PLACED MY SIGNATURE AND SEAL ON THE DESIGN DOCUMENTS SUBMITTED SIGNIFYING THAT I ACCEPT RESPONSIBILITY FOR THE DESIGN OF THE SYSTEM. FURTHER, I CERTIFY TO THE BEST OF MY KNOWLEDGE AND BELIEF THAT THE DESIGN IS CONSISTENT WITH THE REQUIREMENTS OF TITLE 48, CHAPTER 14 OF THE CODE OF LAWS OF SC, 1976 AS AMENDED, PURSUANT TO REGULATION 72-300 ET SEQ., AND IN ACCORDANCE WITH THE TERMS AND CONDITIONS OF SCR100000.

# PRELIMINARY PLANS

| STATE | COUNTY | SHEET NO. |
|---|---|---|
| S.C. | DORCHESTER | 6 |

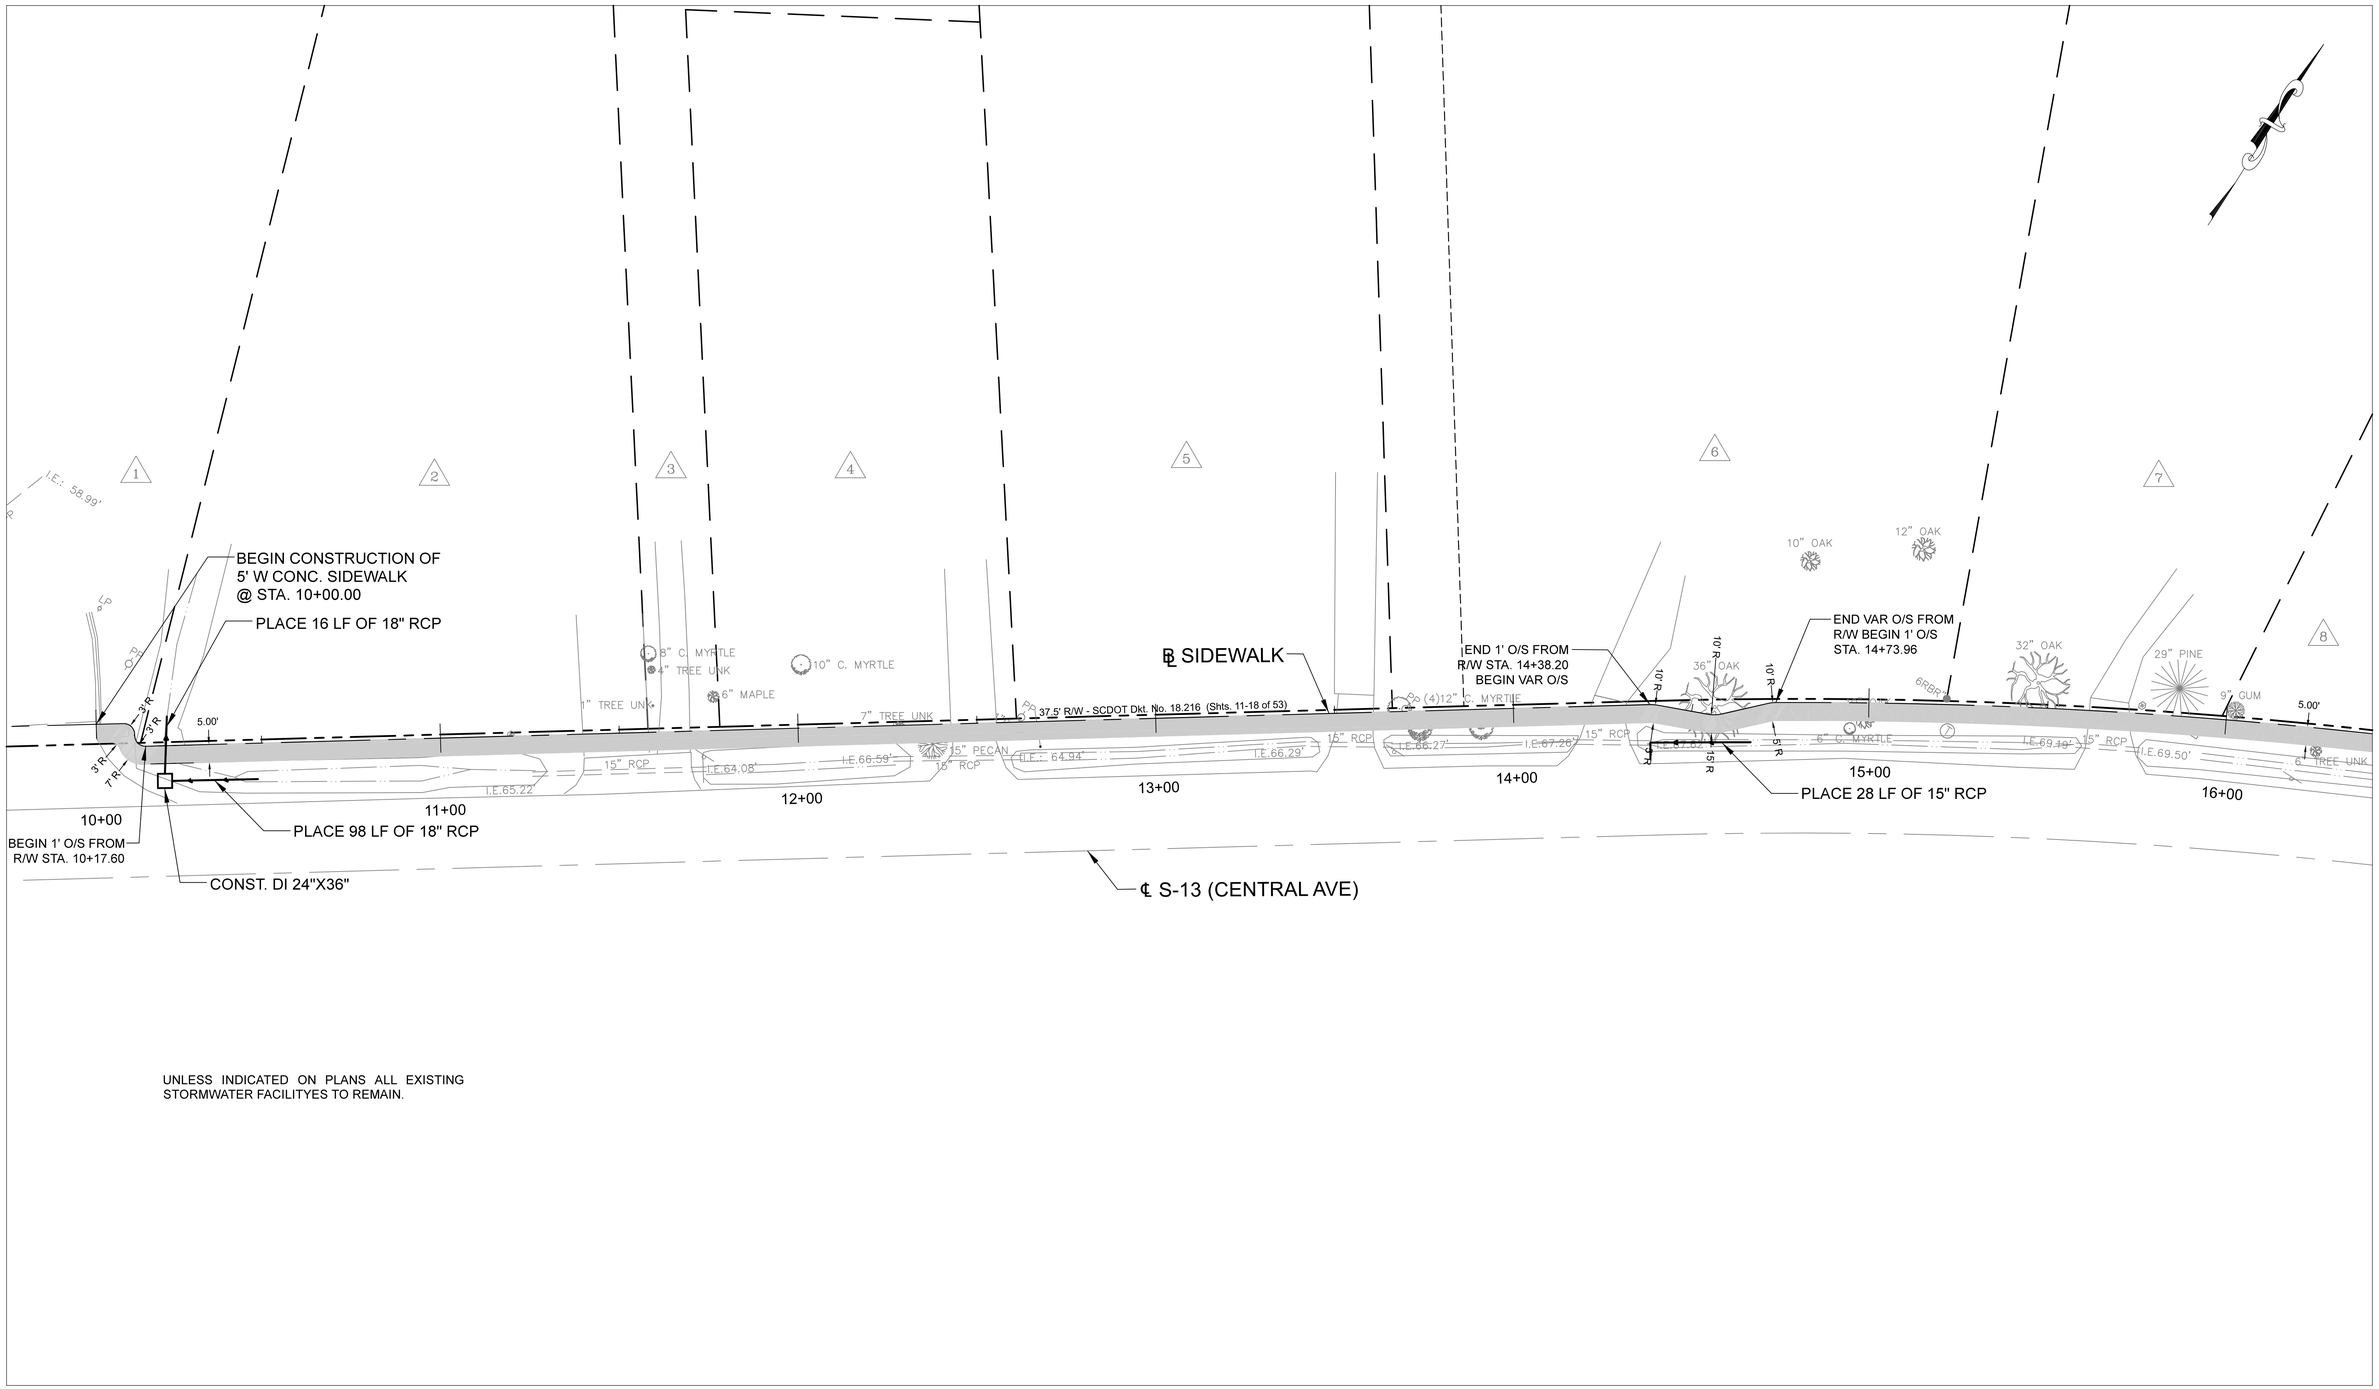


UNLESS INDICATED ON PLANS ALL EXISTING STORMWATER FACILITYES TO REMAIN.

0' 20' 40' 60'

SOUTH CAROLINA J. BRAGG CONSULTING, INC. No. 5768 CERTIFICATE OF AUTHORIZATION

SOUTH CAROLINA REGISTERED PROFESSIONAL ENGINEER No. 21584 JAMES LEA BRAGG

j.bragg Consulting, Inc.
18 Daffodil Farm Way | Bluffton | SC 29910
(803) 513-3777

| REV. NO. | BY | DATE | DESCRIPTION OF REVISION |
|---|---|---|---|
| 4 | | | |
| 3 | | | |
| 2 | | | |
| 1 | | | |

DGN. _____ DATE _____
R/W _____ DATE _____
CHK. _____ DATE _____

TOWN OF SUMMERVILLE

PLAN SHEET
CENTRAL AVENUE SIDEWALK & MULTI-USE PATH
STA 9+80.00 TO STA 16+40.00

SCALE = 1"=20'

# PRELIMINARY PLANS

| STATE | COUNTY | SHEET NO. |
|---|---|---|
| S.C. | DORCHESTER | 7 |

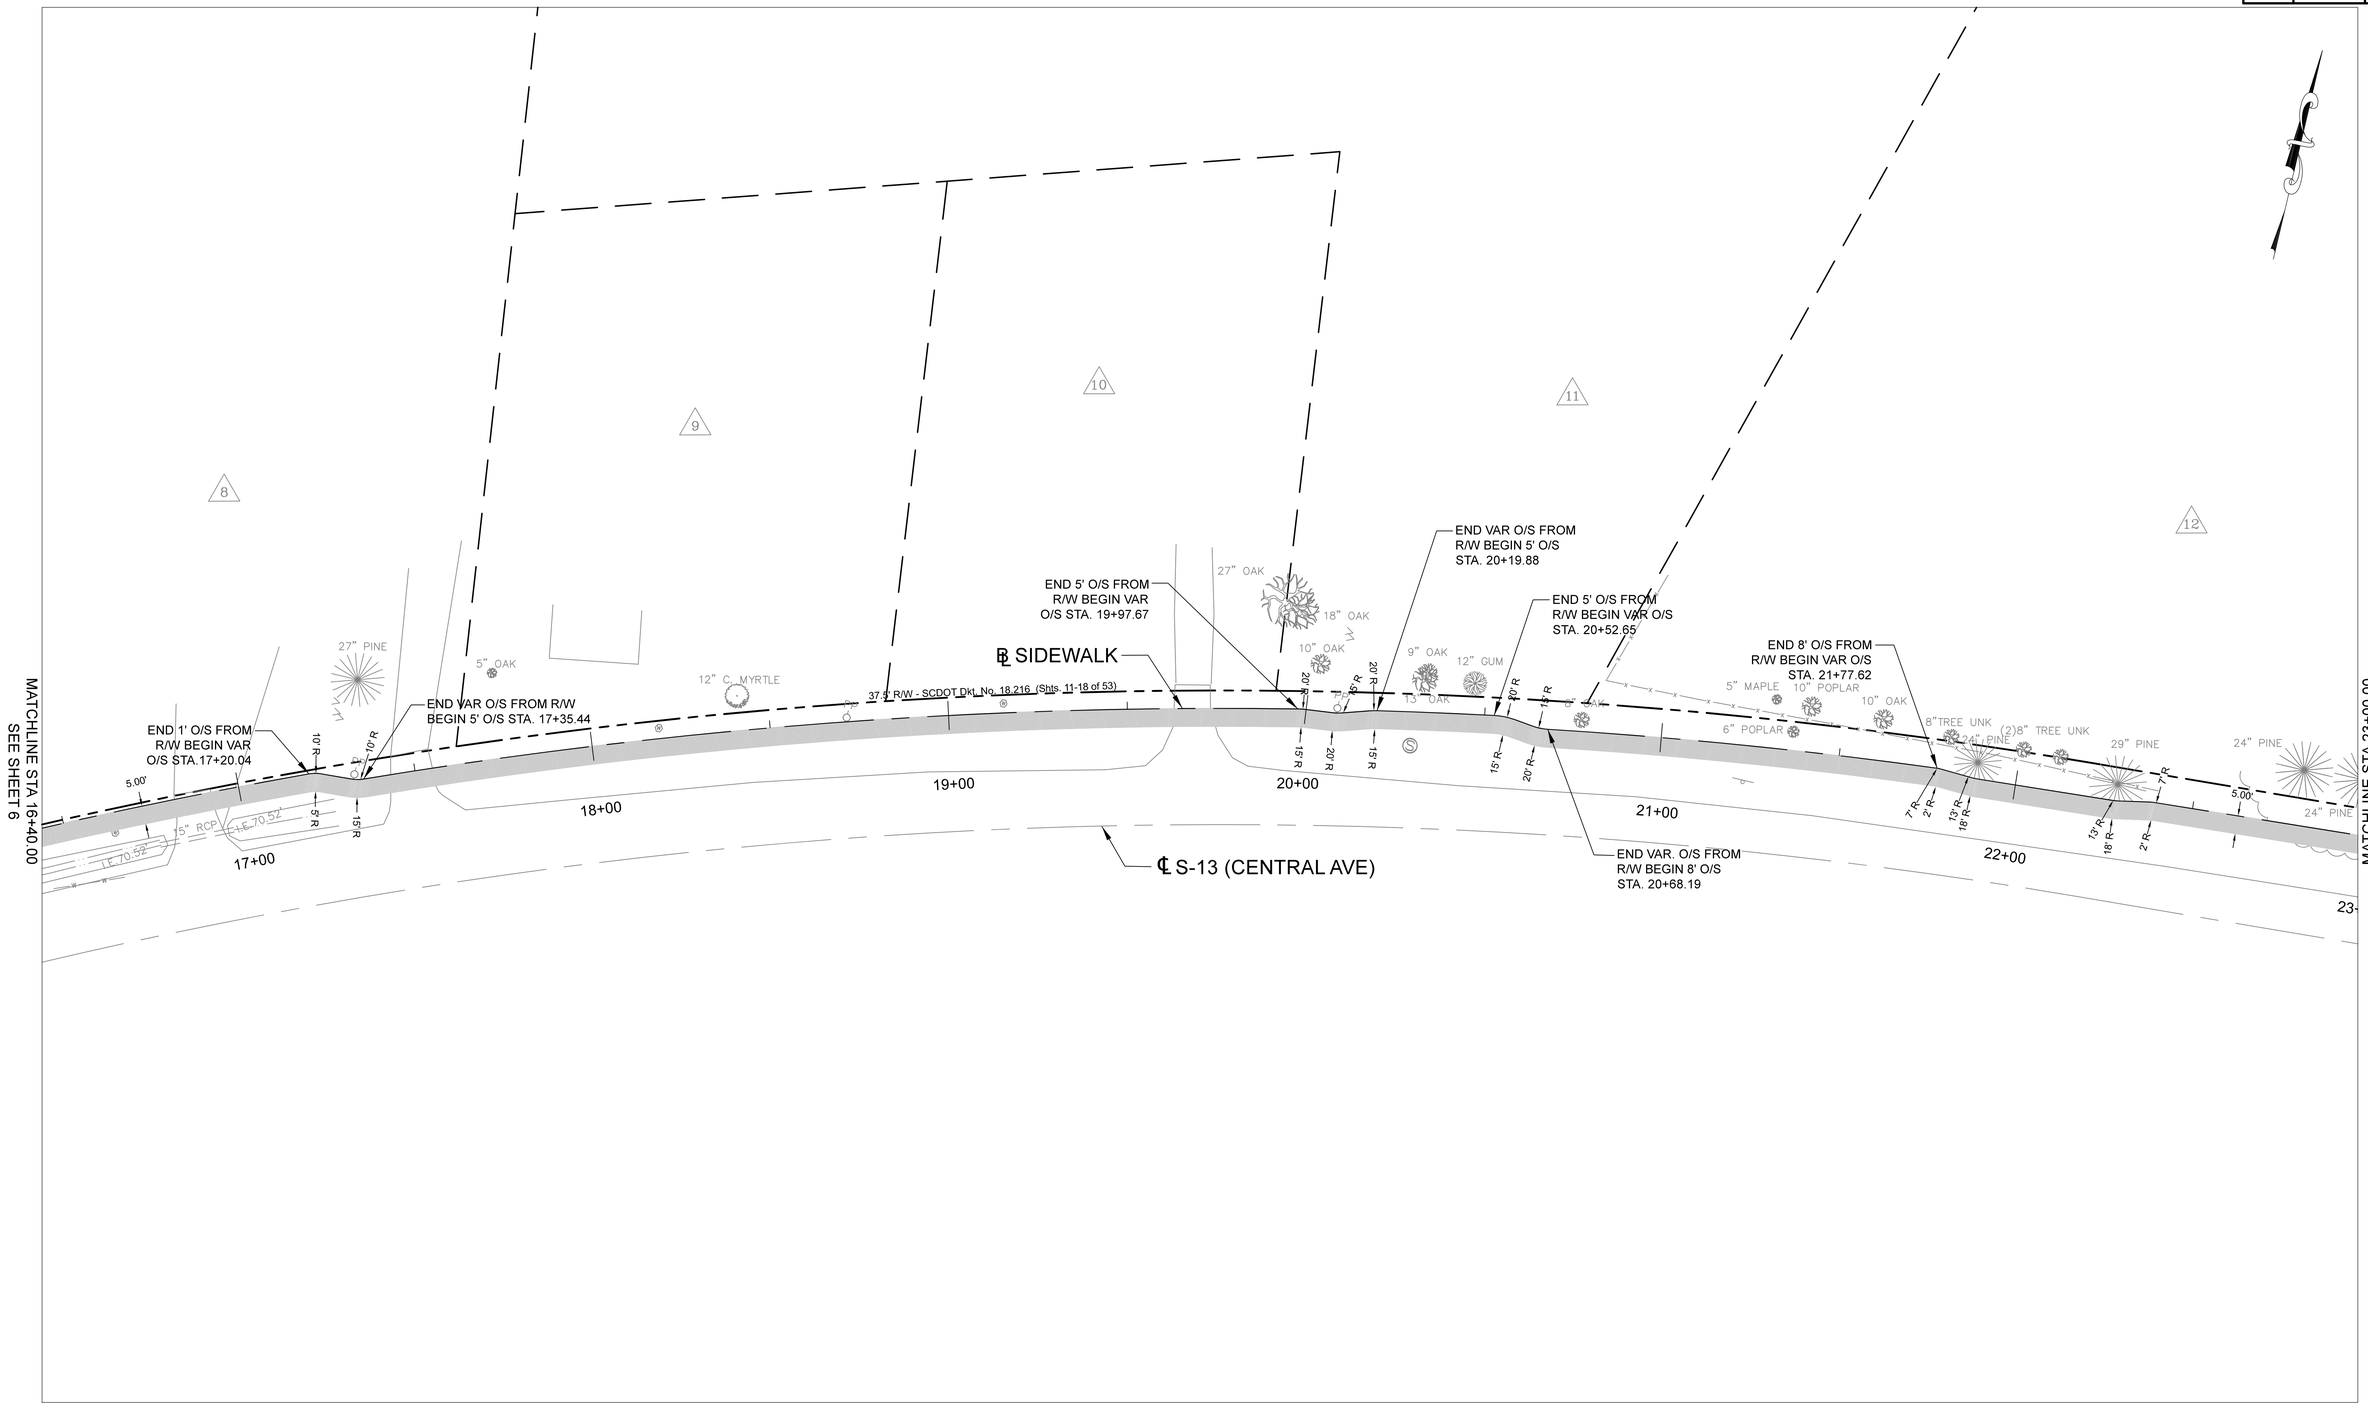


0' 20' 40' 60'

SOUTH CAROLINA
J. BRAGG CONSULTING, INC.
No. 5768
CERTIFICATE OF AUTHORIZATION

SOUTH CAROLINA
REGISTERED PROFESSIONAL ENGINEER
No. 21584
JENNIFER LEA BRAGG

j.bragg Consulting, Inc.
18 Daffodil Farm Way | Bluffton | SC 29910
(803) 513-3777

| REV. NO. | BY | DATE | DESCRIPTION OF REVISION |
|---|---|---|---|
| 4 | | | |
| 3 | | | |
| 2 | | | |
| 1 | | | |

DGN. _____ DATE _____
R/W _____ DATE _____
CHK. _____ DATE _____

TOWN OF SUMMERVILLE

PLAN SHEET
CENTRAL AVENUE SIDEWALK & MULTI-USE PATH
STA 16+40.00 TO STA 23+00.00

SCALE = 1"=20'

# PRELIMINARY PLANS

| STATE | COUNTY | SHEET NO. |
|---|---|---|
| S.C. | DORCHESTER | 8 |

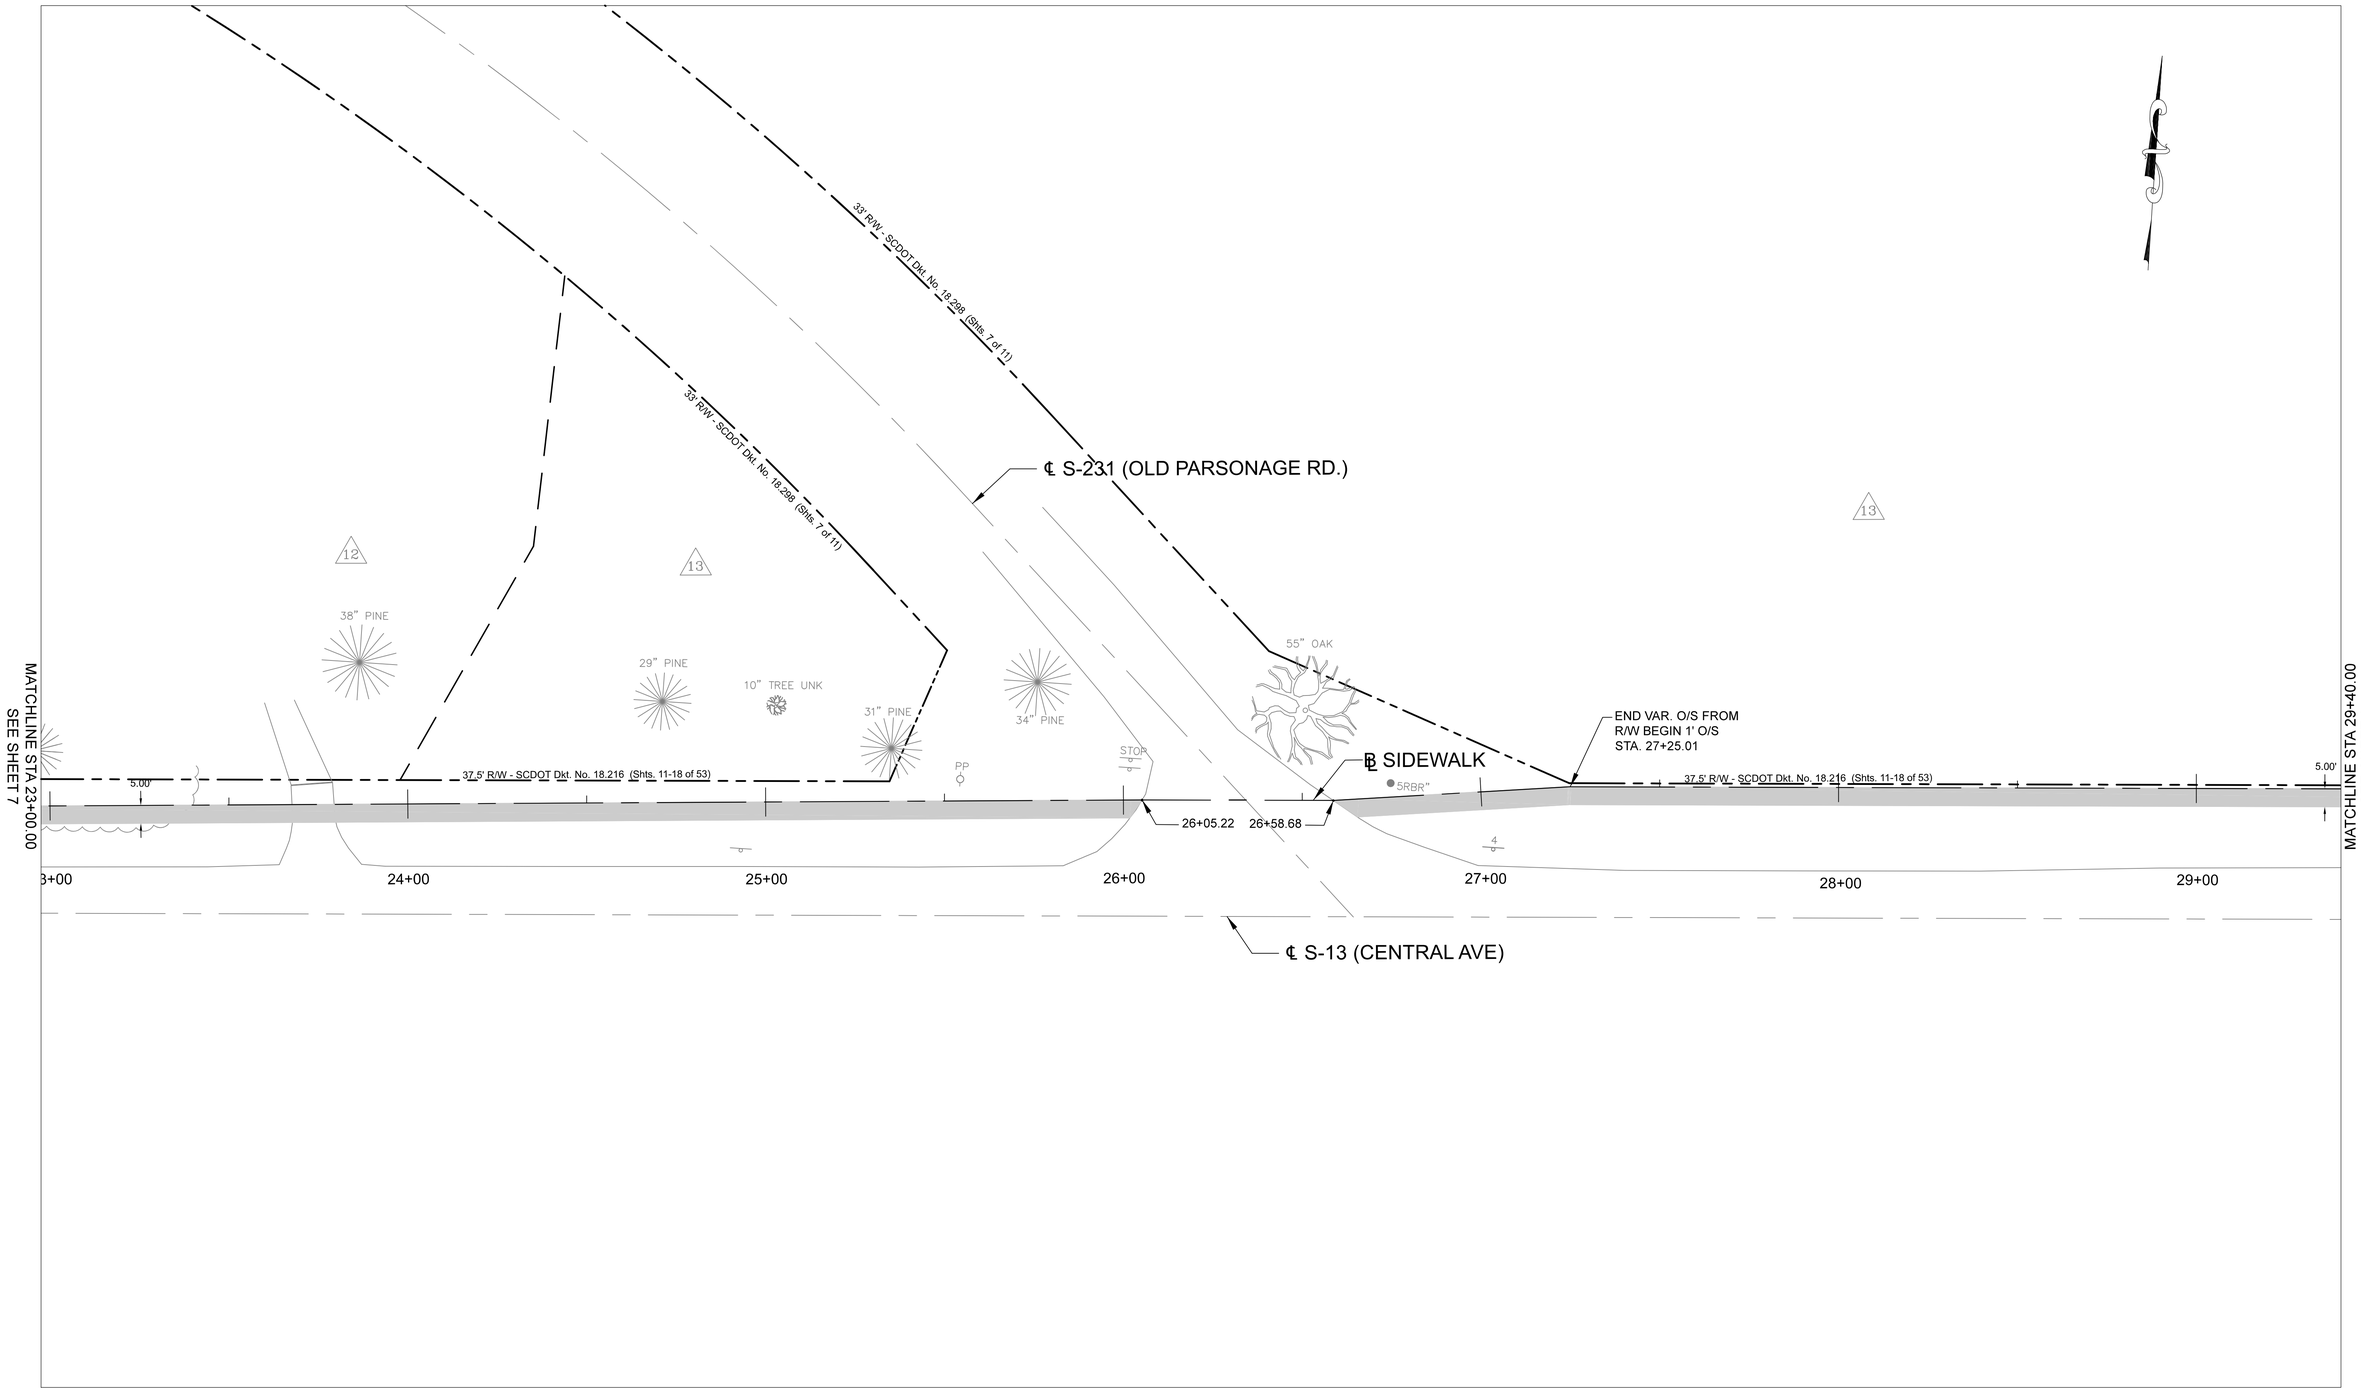


0' 20' 40' 60'

SOUTH CAROLINA J. BRAGG CONSULTING, INC. No. 5768 CERTIFICATE OF AUTHORIZATION

SOUTH CAROLINA REGISTERED PROFESSIONAL ENGINEER No. 21584 JENNIFER LEA BRAGG

j.bragg Consulting, Inc.
18 Daffodil Farm Way | Bluffton | SC 29910
(803) 513-3777

| REV. NO. | BY | DATE | DESCRIPTION OF REVISION |
|---|---|---|---|
| 4 | | | |
| 3 | | | |
| 2 | | | |
| 1 | | | |

DGN. _____ DATE _____
R/W _____ DATE _____
CHK. _____ DATE _____

TOWN OF SUMMERVILLE

PLAN SHEET
CENTRAL AVENUE SIDEWALK & MULTI-USE PATH
STA 23+00.00 TO STA 29+40.00

SCALE = 1"=20'

# PRELIMINARY PLANS

| STATE | COUNTY | SHEET NO. |
|---|---|---|
| S.C. | DORCHESTER | 9 |

0' 20' 40' 60'

SOUTH CAROLINA J. BRAGG CONSULTING, INC. No. 5768 CERTIFICATE OF AUTHORIZATION

SOUTH CAROLINA REGISTERED PROFESSIONAL ENGINEER No. 21584 JENNIFER LEA BRAGG


j.bragg Consulting, Inc.
18 Daffodil Farm Way | Bluffton | SC 29910
(803) 513-3777


| REV. NO. | BY | DATE | DESCRIPTION OF REVISION |
|---|---|---|---|
| 4 | | | |
| 3 | | | |
| 2 | | | |
| 1 | | | |

DGN. _____ DATE _____
R/W _____ DATE _____
CHK. _____ DATE _____

TOWN OF SUMMERVILLE

PLAN SHEET
CENTRAL AVENUE SIDEWALK & MULTI-USE PATH
STA 29+40.00 TO STA 36+00.00

SCALE = 1"=20'

# PRELIMINARY PLANS

| STATE | COUNTY | SHEET NO. |
|---|---|---|
| S.C. | DORCHESTER | 10 |

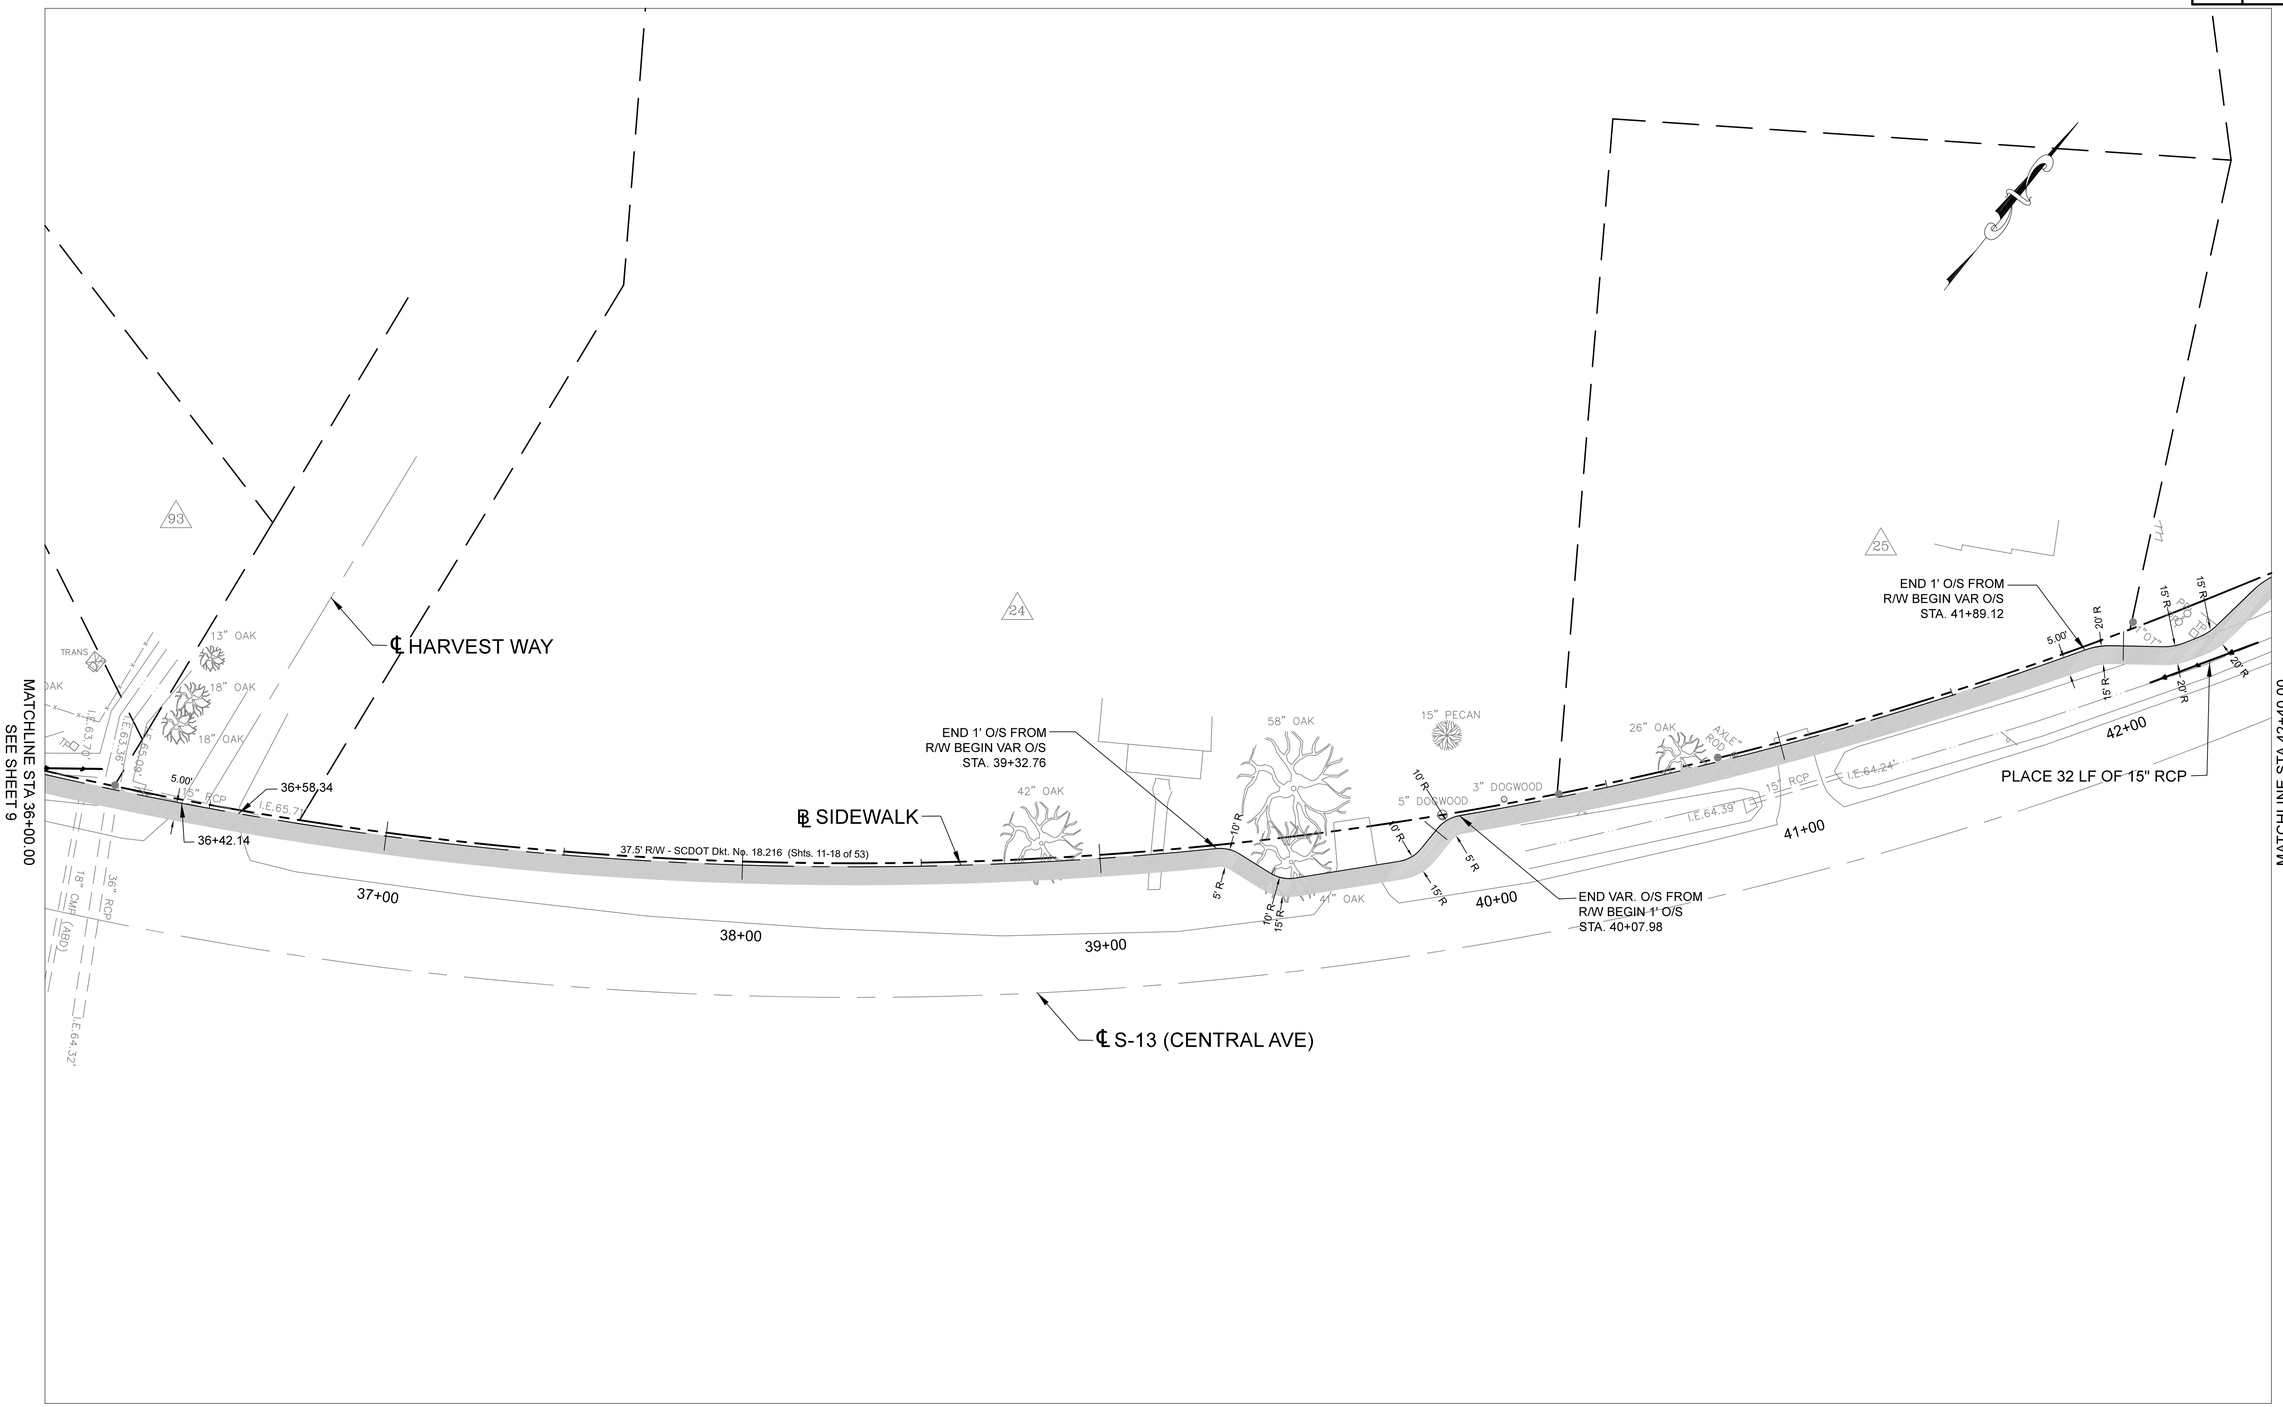


0' 20' 40' 60'

SOUTH CAROLINA J. BRAGG CONSULTING, INC. No. 5768 CERTIFICATE OF AUTHORIZATION

SOUTH CAROLINA REGISTERED PROFESSIONAL ENGINEER No. 21584 JENNIFER E. LEA BRAGG

j.bragg Consulting, Inc.
18 Daffodil Farm Way | Bluffton | SC 29910
(803) 513-3777

| REV. NO. | BY | DATE | DESCRIPTION OF REVISION |
|---|---|---|---|
| 4 | | | |
| 3 | | | |
| 2 | | | |
| 1 | | | |

DGN. _____ DATE _____
R/W _____ DATE _____
CHK. _____ DATE _____

TOWN OF SUMMERVILLE

PLAN SHEET
CENTRAL AVENUE SIDEWALK & MULTI-USE PATH
STA 36+00.00 TO STA 42+40.00

SCALE = 1"=20'

# PRELIMINARY PLANS

| STATE | COUNTY | SHEET NO. |
|---|---|---|
| S.C. | DORCHESTER | 11 |

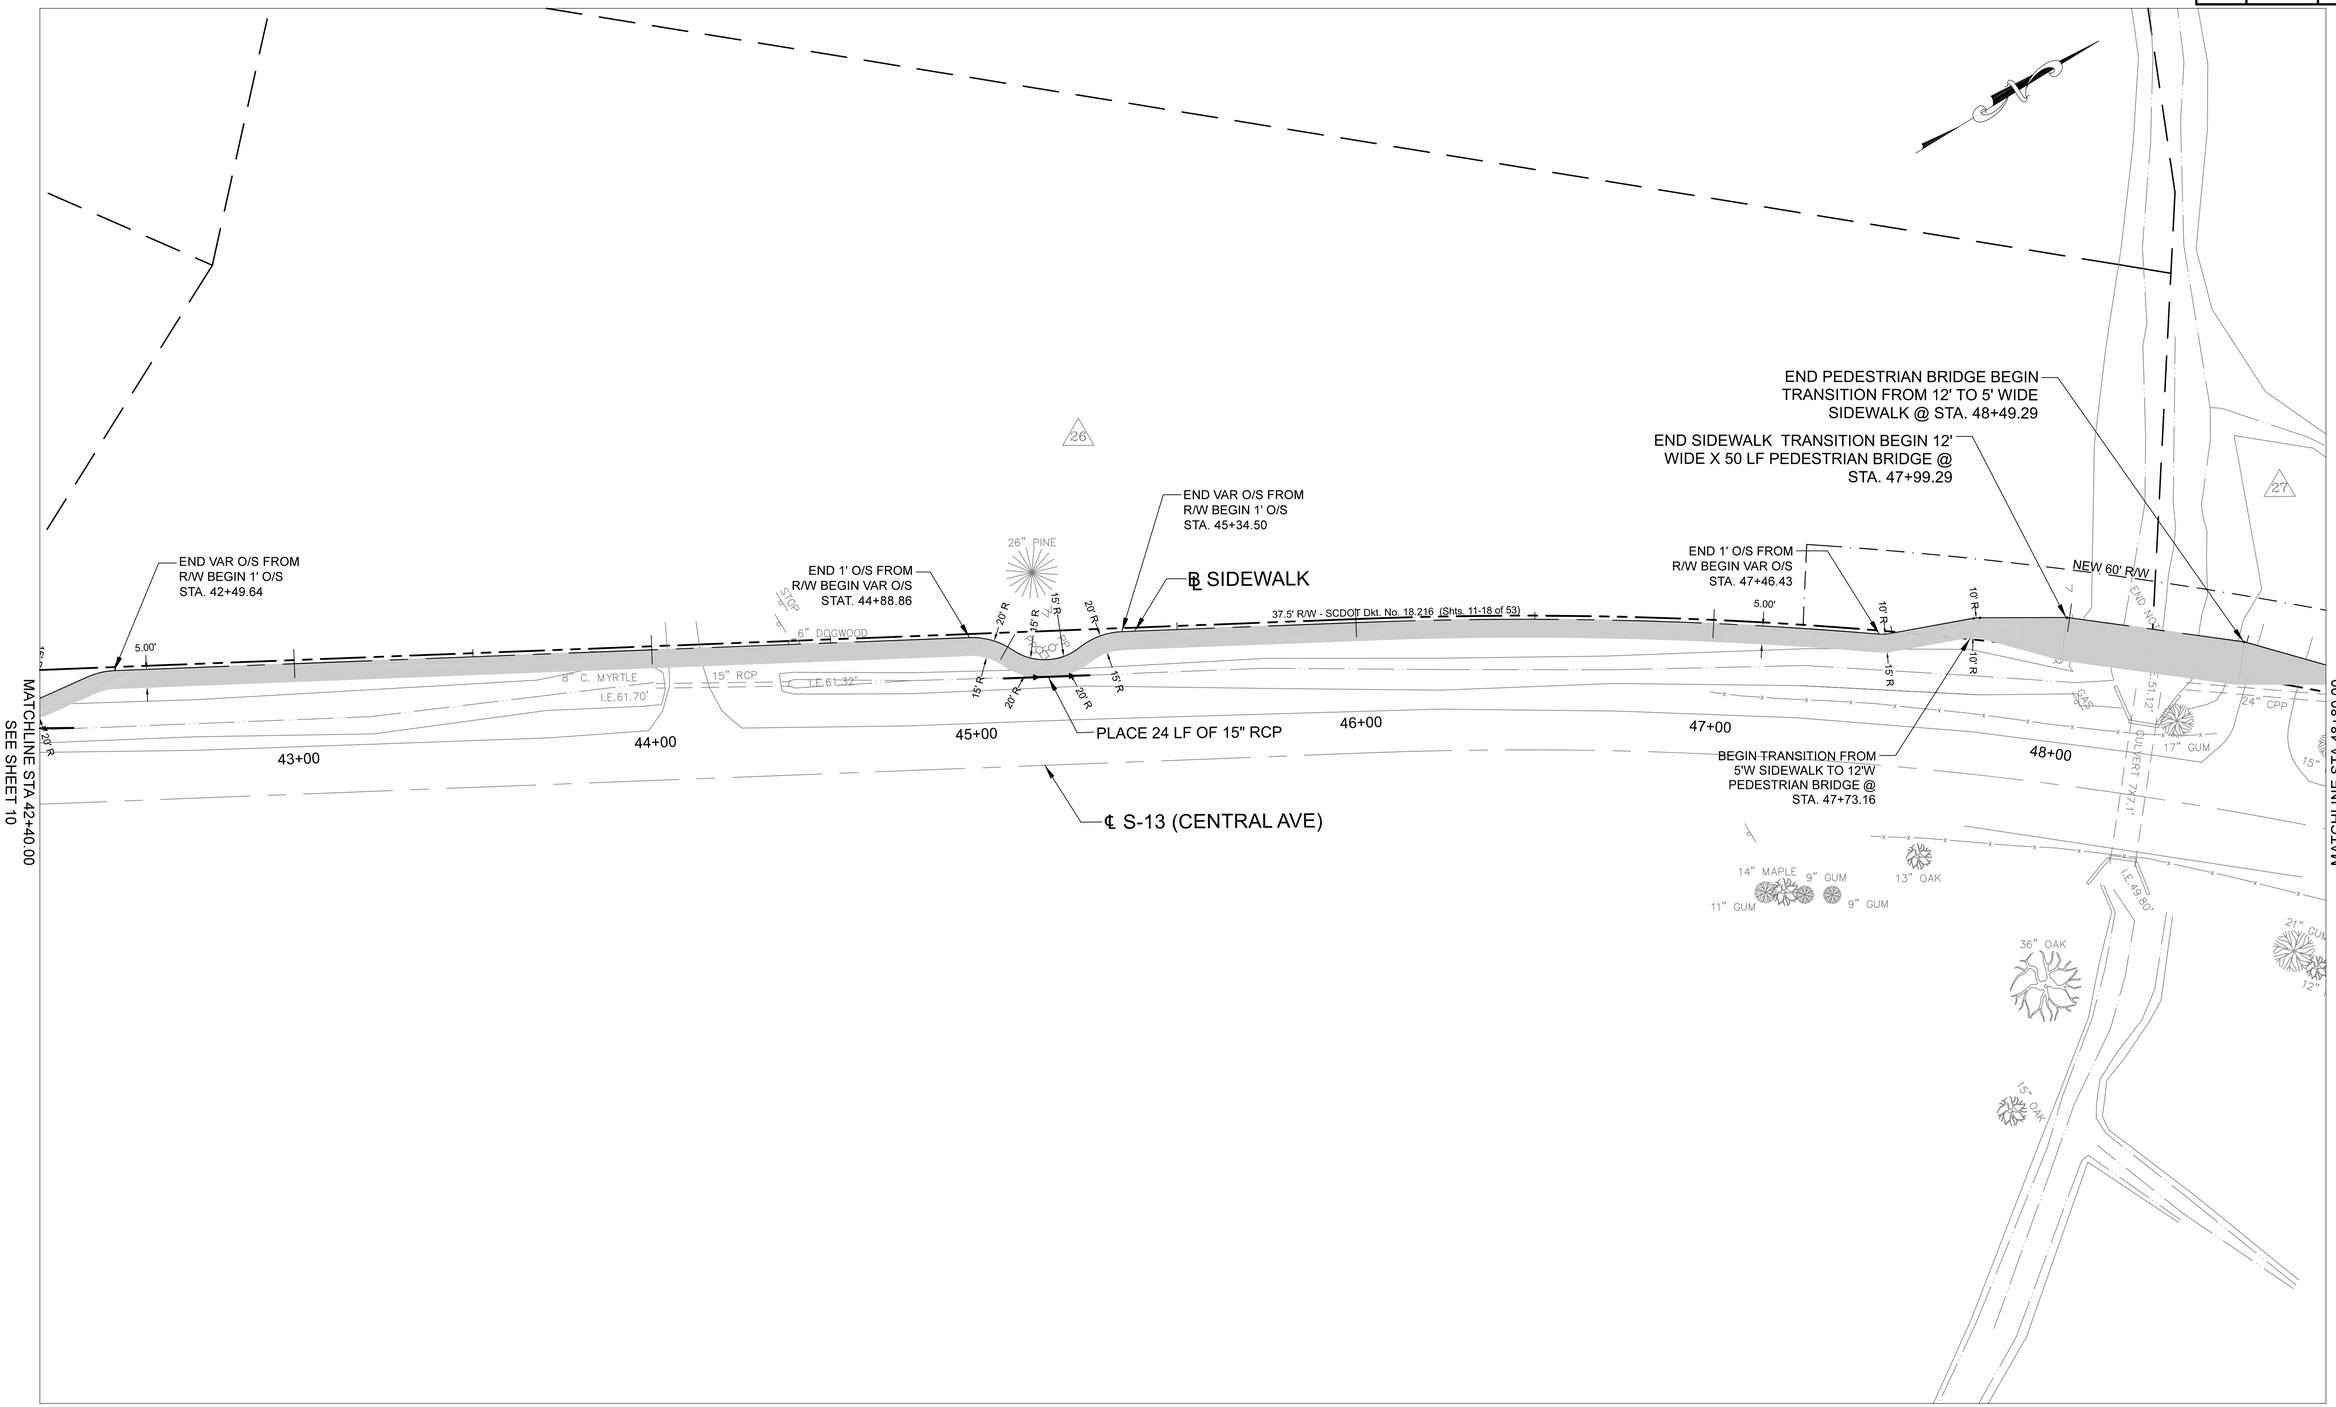


0' 20' 40' 60'

SOUTH CAROLINA J. BRAGG CONSULTING, INC. No. 5768 CERTIFICATE OF AUTHORIZATION

SOUTH CAROLINA REGISTERED PROFESSIONAL ENGINEER No. 21584 JAMES LEA BRAGG

j.bragg Consulting, Inc.
18 Daffodil Farm Way | Bluffton | SC 29910
(803) 513-3777

| REV. NO. | BY | DATE | DESCRIPTION OF REVISION |
|---|---|---|---|
| 4 | | | |
| 3 | | | |
| 2 | | | |
| 1 | | | |

DON. _____ DATE _____
R/W _____ DATE _____
CHK. _____ DATE _____

TOWN OF SUMMERVILLE

PLAN SHEET
CENTRAL AVENUE SIDEWALK & MULTI-USE PATH
STA 42+40.00 TO STA 48+80.00

SCALE = 1"=20'

# PRELIMINARY PLANS

| STATE | COUNTY | SHEET NO. |
|---|---|---|
| S.C. | DORCHESTER | 12 |

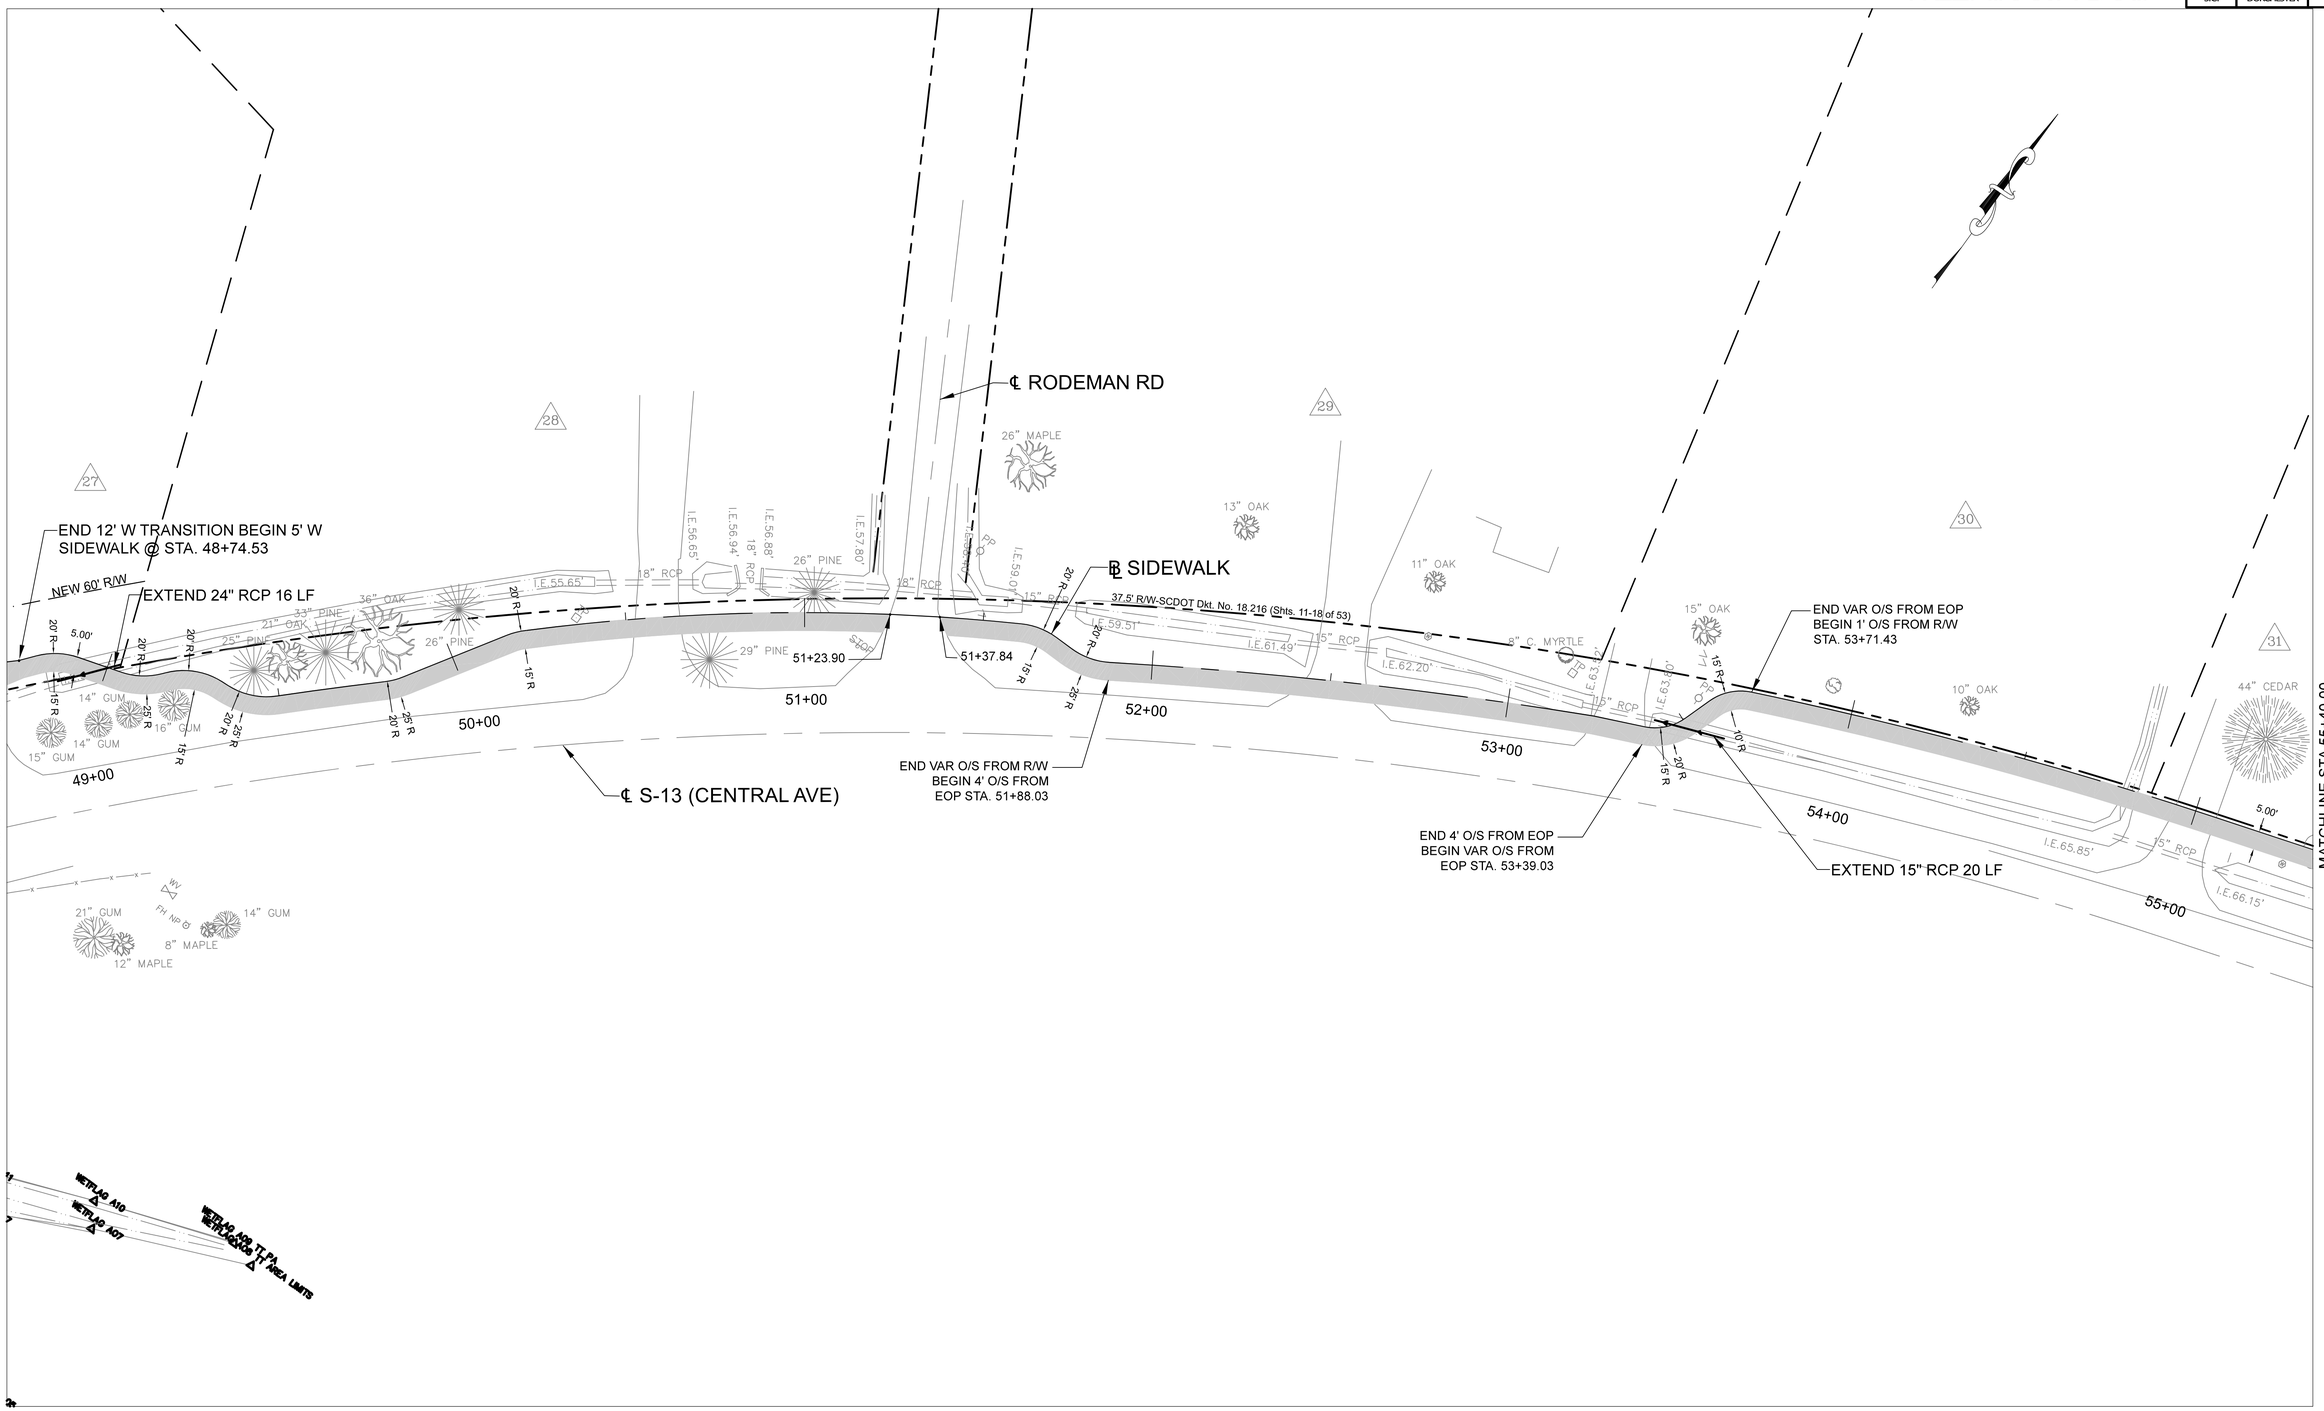


0' 20' 40' 60'

SOUTH CAROLINA J. BRAGG CONSULTING, INC. No. 5768 CERTIFICATE OF AUTHORIZATION

SOUTH CAROLINA REGISTERED PROFESSIONAL ENGINEER No. 21584 JENNIFER LEA BRAGG

j.bragg Consulting, Inc.
18 Daffodil Farm Way | Bluffton | SC 29910
(803) 513-3777

| REV. NO. | BY | DATE | DESCRIPTION OF REVISION |
|---|---|---|---|
| 4 | | | |
| 3 | | | |
| 2 | | | |
| 1 | | | |

DGN. _____ DATE _____
R/W _____ DATE _____
CHK. _____ DATE _____

TOWN OF SUMMERVILLE

PLAN SHEET
CENTRAL AVENUE SIDEWALK & MULTI-USE PATH
STA 48+80.00 TO STA 55+40.00

SCALE = IN:F:20'

# PRELIMINARY PLANS

| STATE | COUNTY | SHEET NO. |
|---|---|---|
| S.C. | DORCHESTER | 13 |

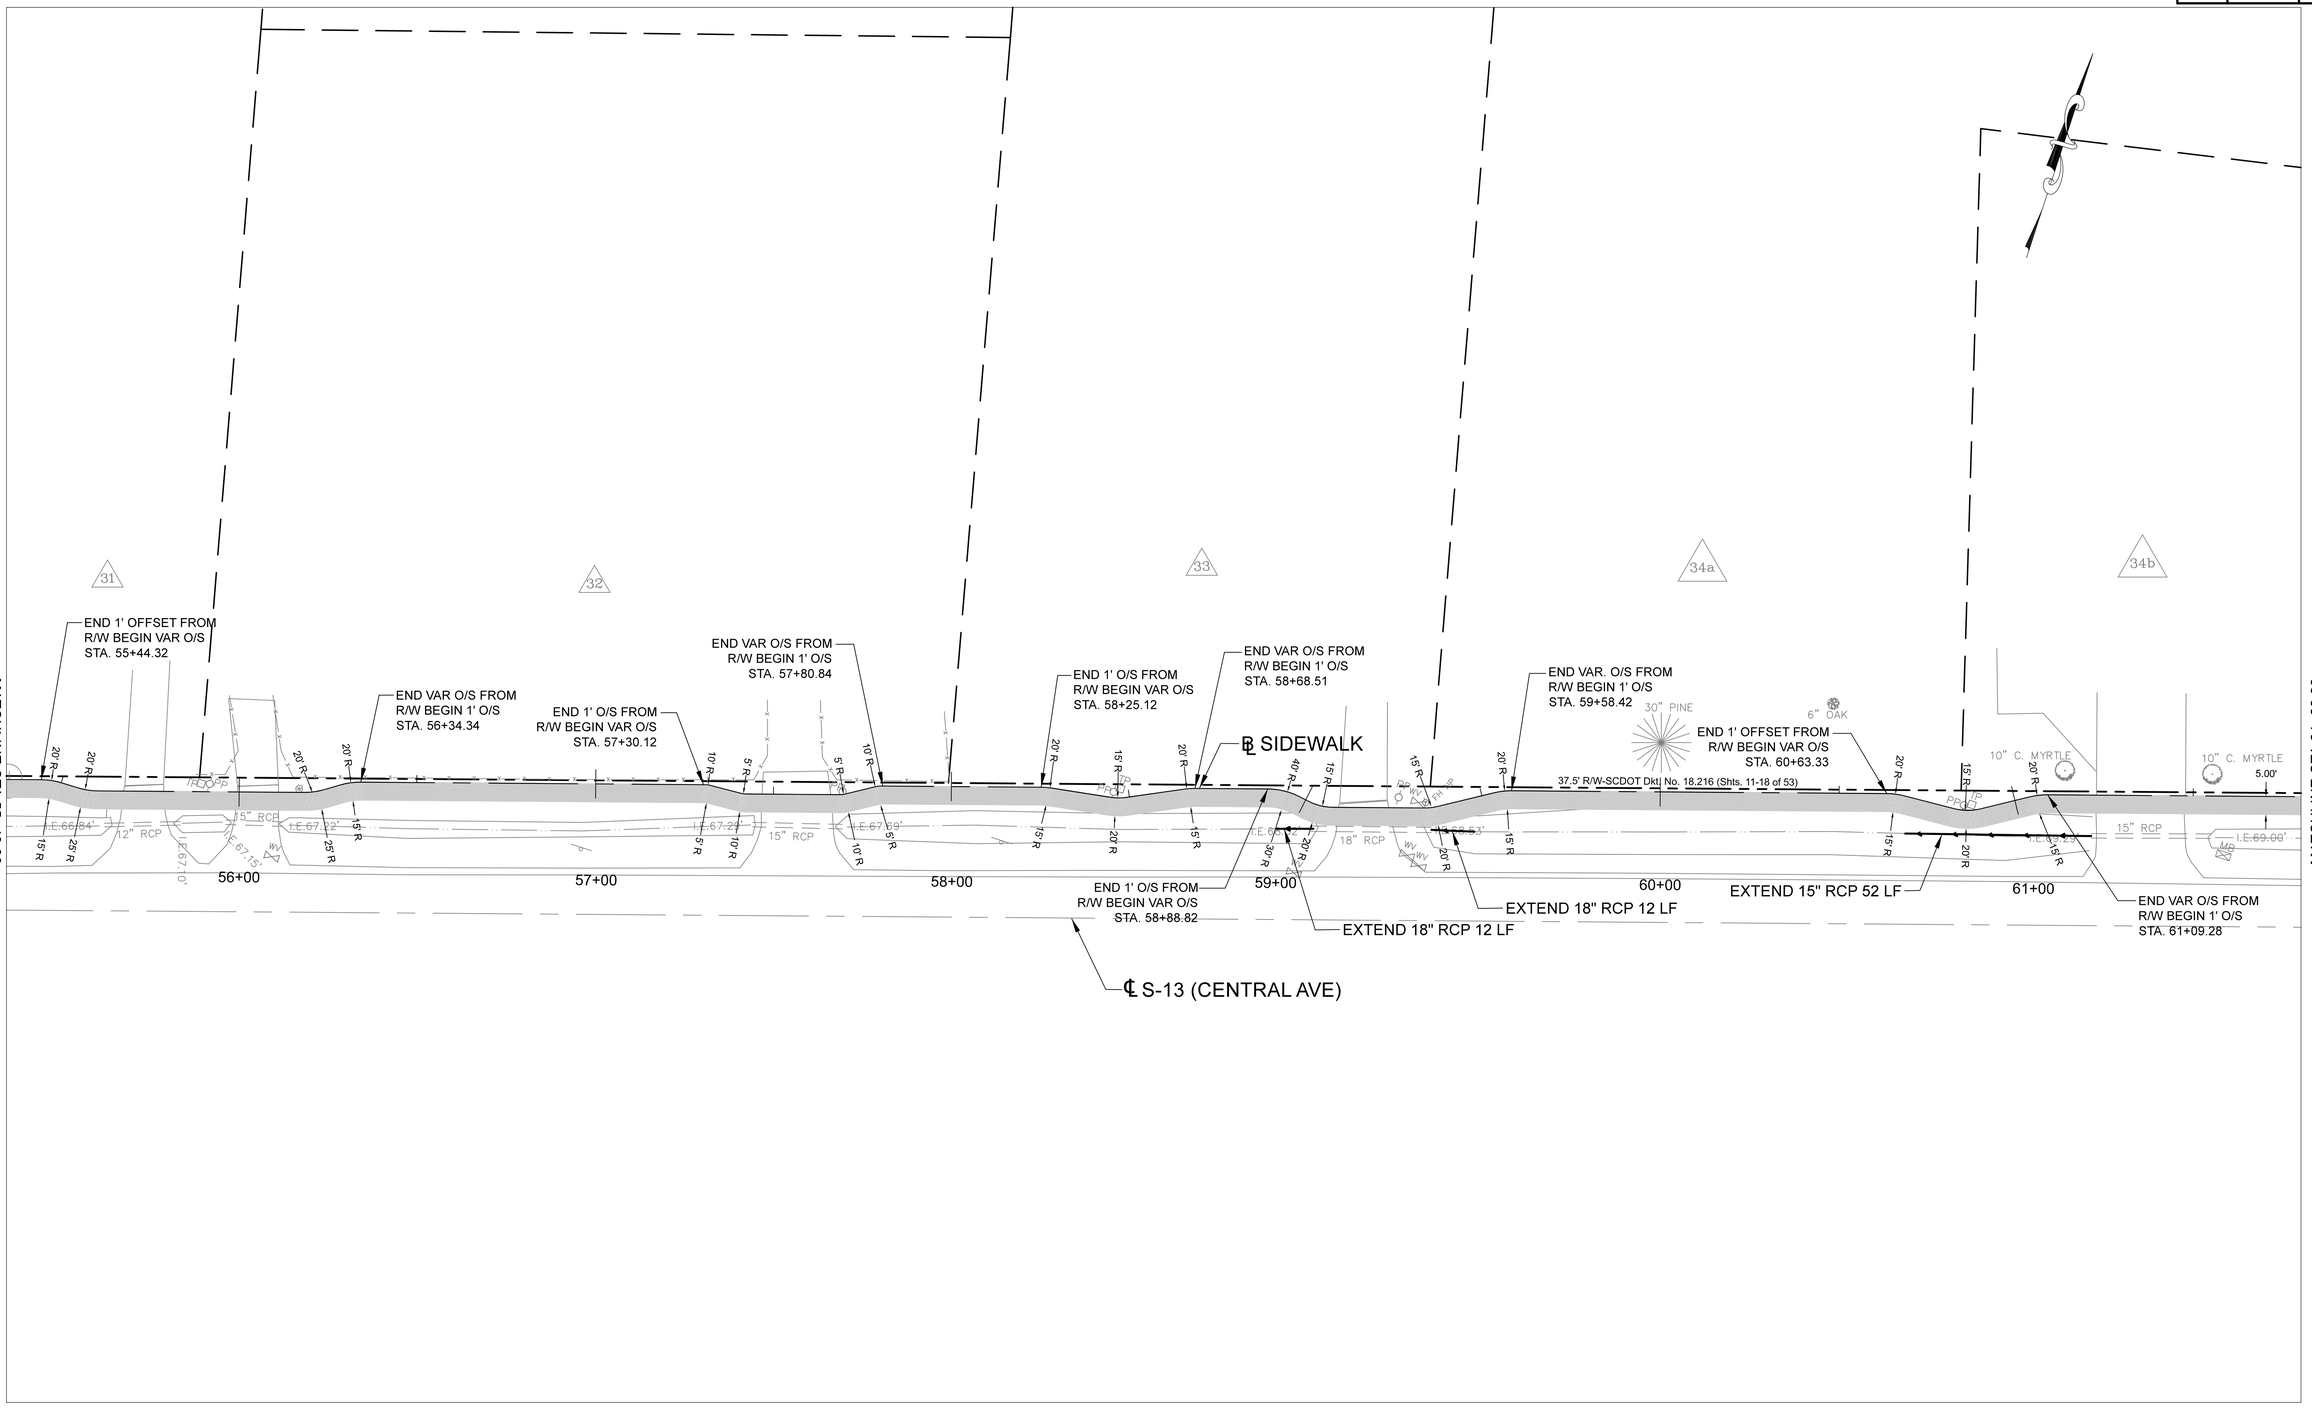


0' 20' 40' 60'

SOUTH CAROLINA J. BRAGG CONSULTING, INC. No. 5768 CERTIFICATE OF AUTHORIZATION

SOUTH CAROLINA REGISTERED PROFESSIONAL ENGINEER No. 21584 JENNIFER LEA BRAGG

j.bragg Consulting, Inc.
18 Daffodil Farm Way | Bluffton | SC 29910
(803) 513-3777

| REV. NO. | BY | DATE | DESCRIPTION OF REVISION |
|---|---|---|---|
| 4 | | | |
| 3 | | | |
| 2 | | | |
| 1 | | | |

DGN. _____ DATE _____
R/W _____ DATE _____
CHK. _____ DATE _____

TOWN OF SUMMERVILLE

PLAN SHEET
CENTRAL AVENUE SIDEWALK & MULTI-USE PATH
STA 55+40.00 TO STA 61+80.00

SCALE = 1"=20'

# PRELIMINARY PLANS

| STATE | COUNTY | SHEET NO. |
|---|---|---|
| S.C. | DORCHESTER | 14 |

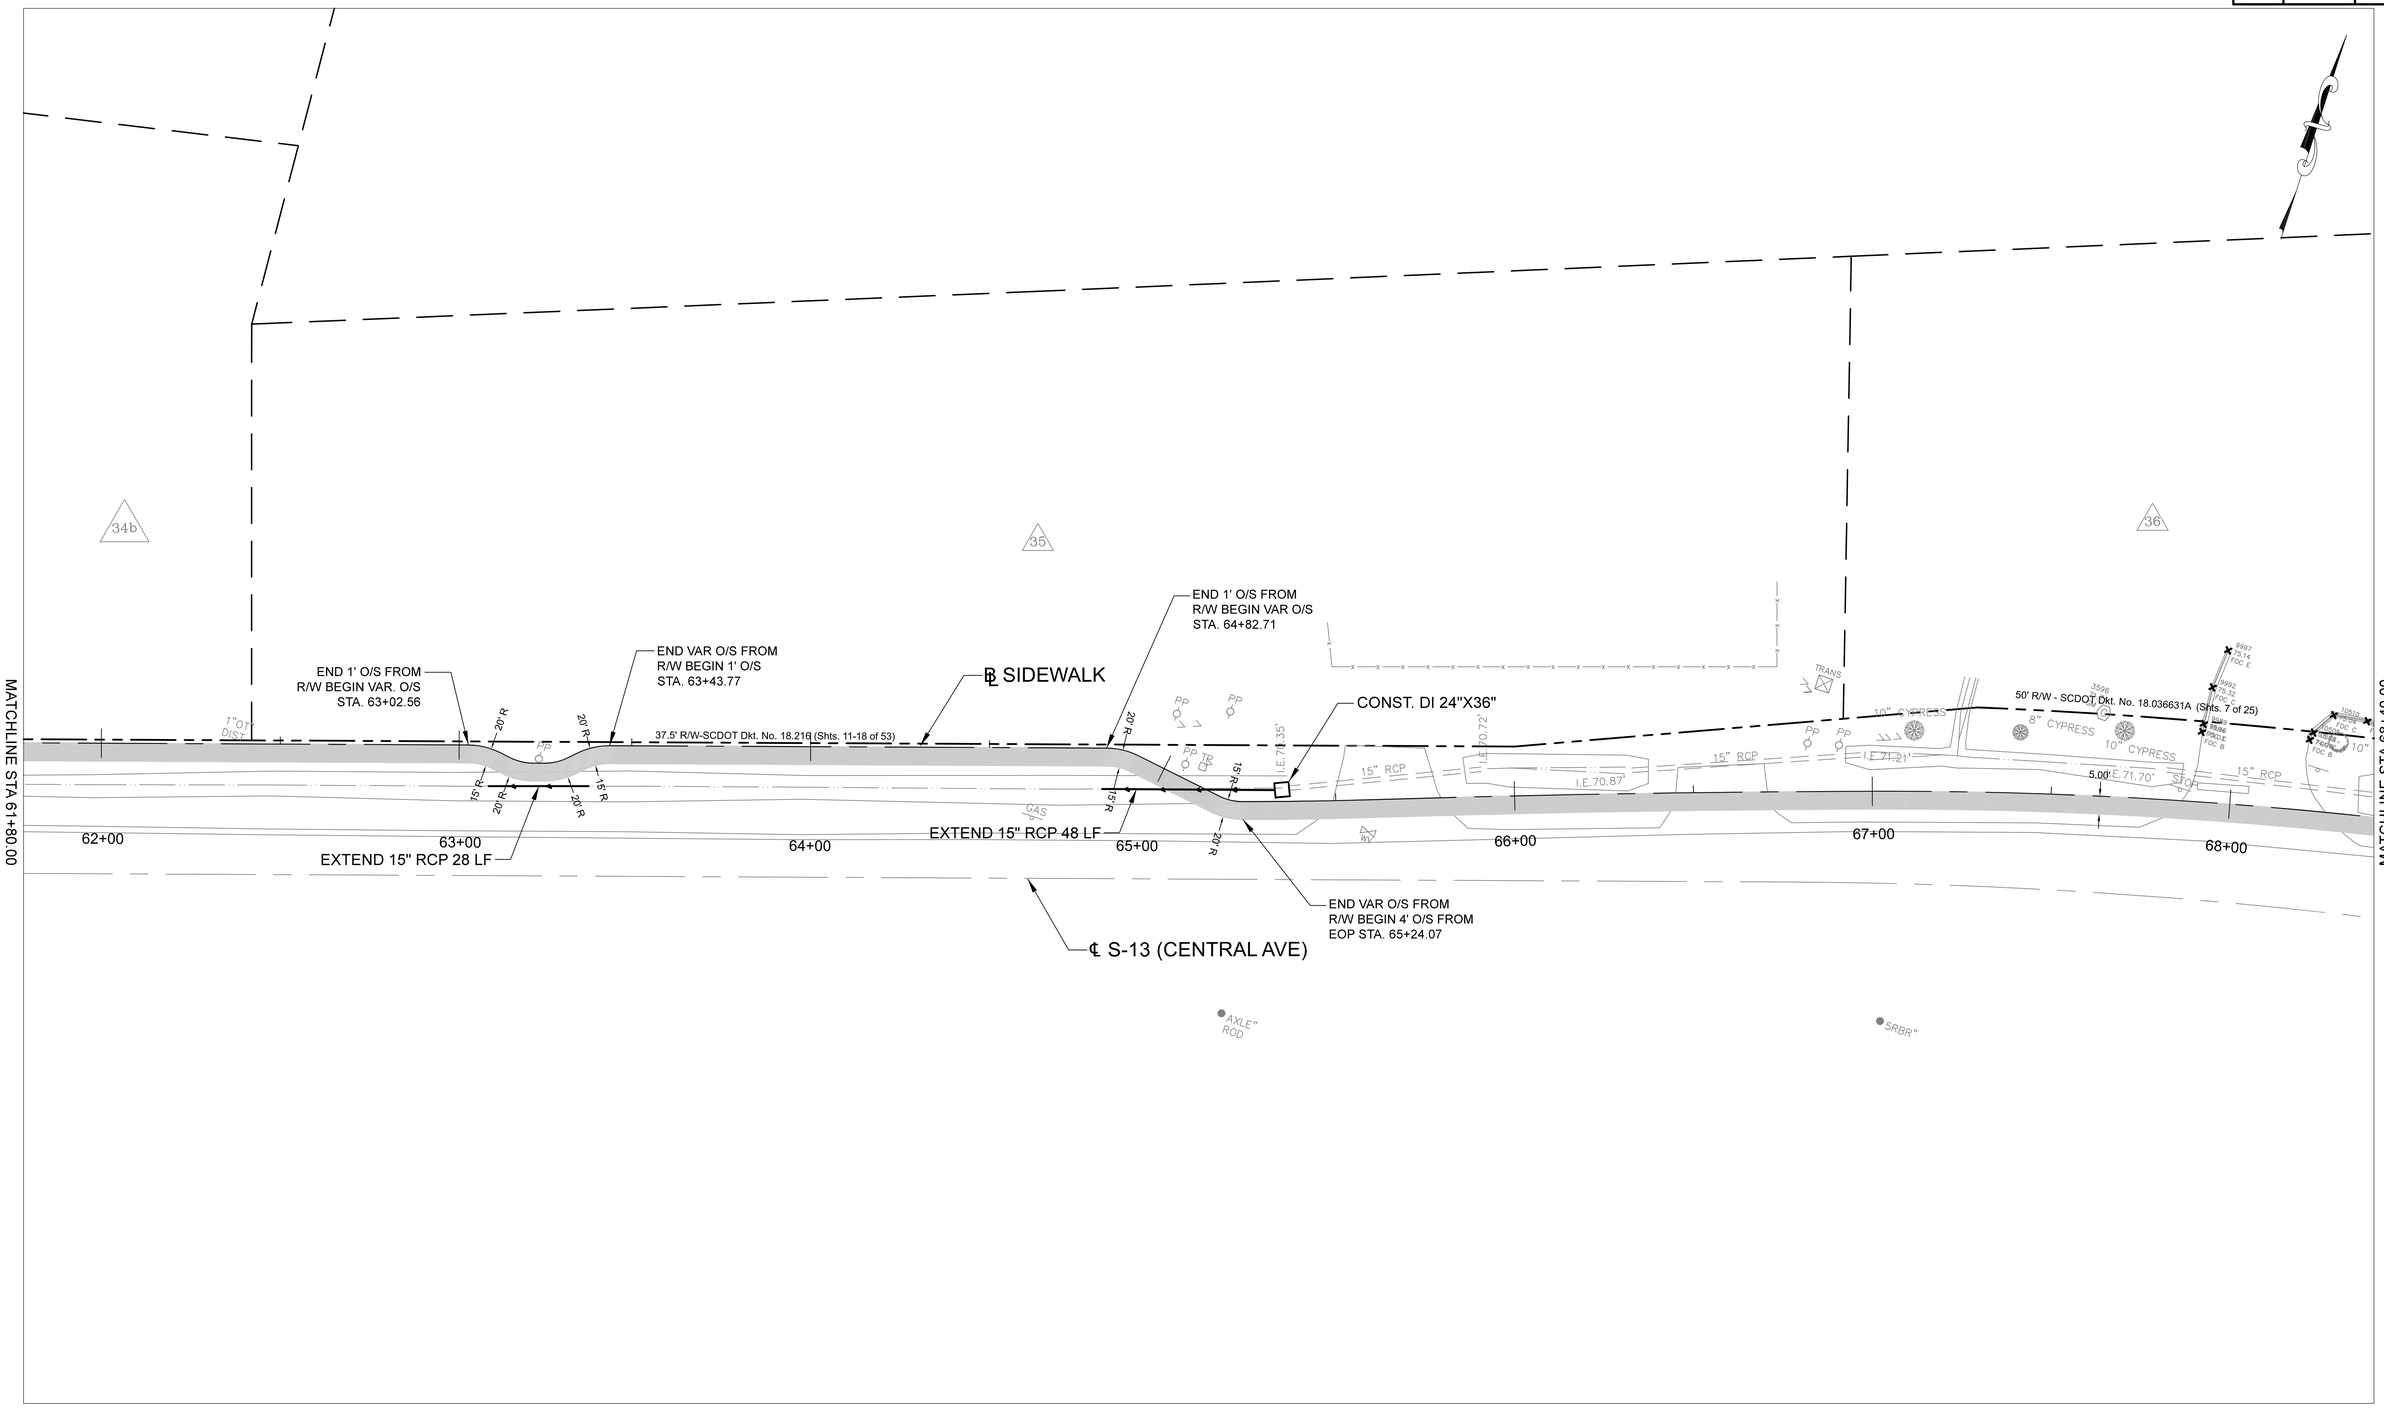


0' 20' 40' 60'

SOUTH CAROLINA J. BRAGG CONSULTING, INC. No. 5768 CERTIFICATE OF AUTHORIZATION

SOUTH CAROLINA REGISTERED PROFESSIONAL ENGINEER LEA BRAGG No. 21584

j.bragg Consulting, Inc.
18 Daffodil Farm Way | Bluffton | SC 29910
(803) 513-3777

| REV. NO. | BY | DATE | DESCRIPTION OF REVISION |
|---|---|---|---|
| 4 | | | |
| 3 | | | |
| 2 | | | |
| 1 | | | |

DGN. _____ DATE _____
R/W _____ DATE _____
CHK. _____ DATE _____

TOWN OF SUMMERVILLE

PLAN SHEET
CENTRAL AVENUE SIDEWALK & MULTI-USE PATH
STA 61+80.00 TO STA 68+40.00

SCALE = 1"=20'

# PRELIMINARY PLANS

| STATE | COUNTY | SHEET NO. |
|---|---|---|
| S.C. | DORCHESTER | 15 |

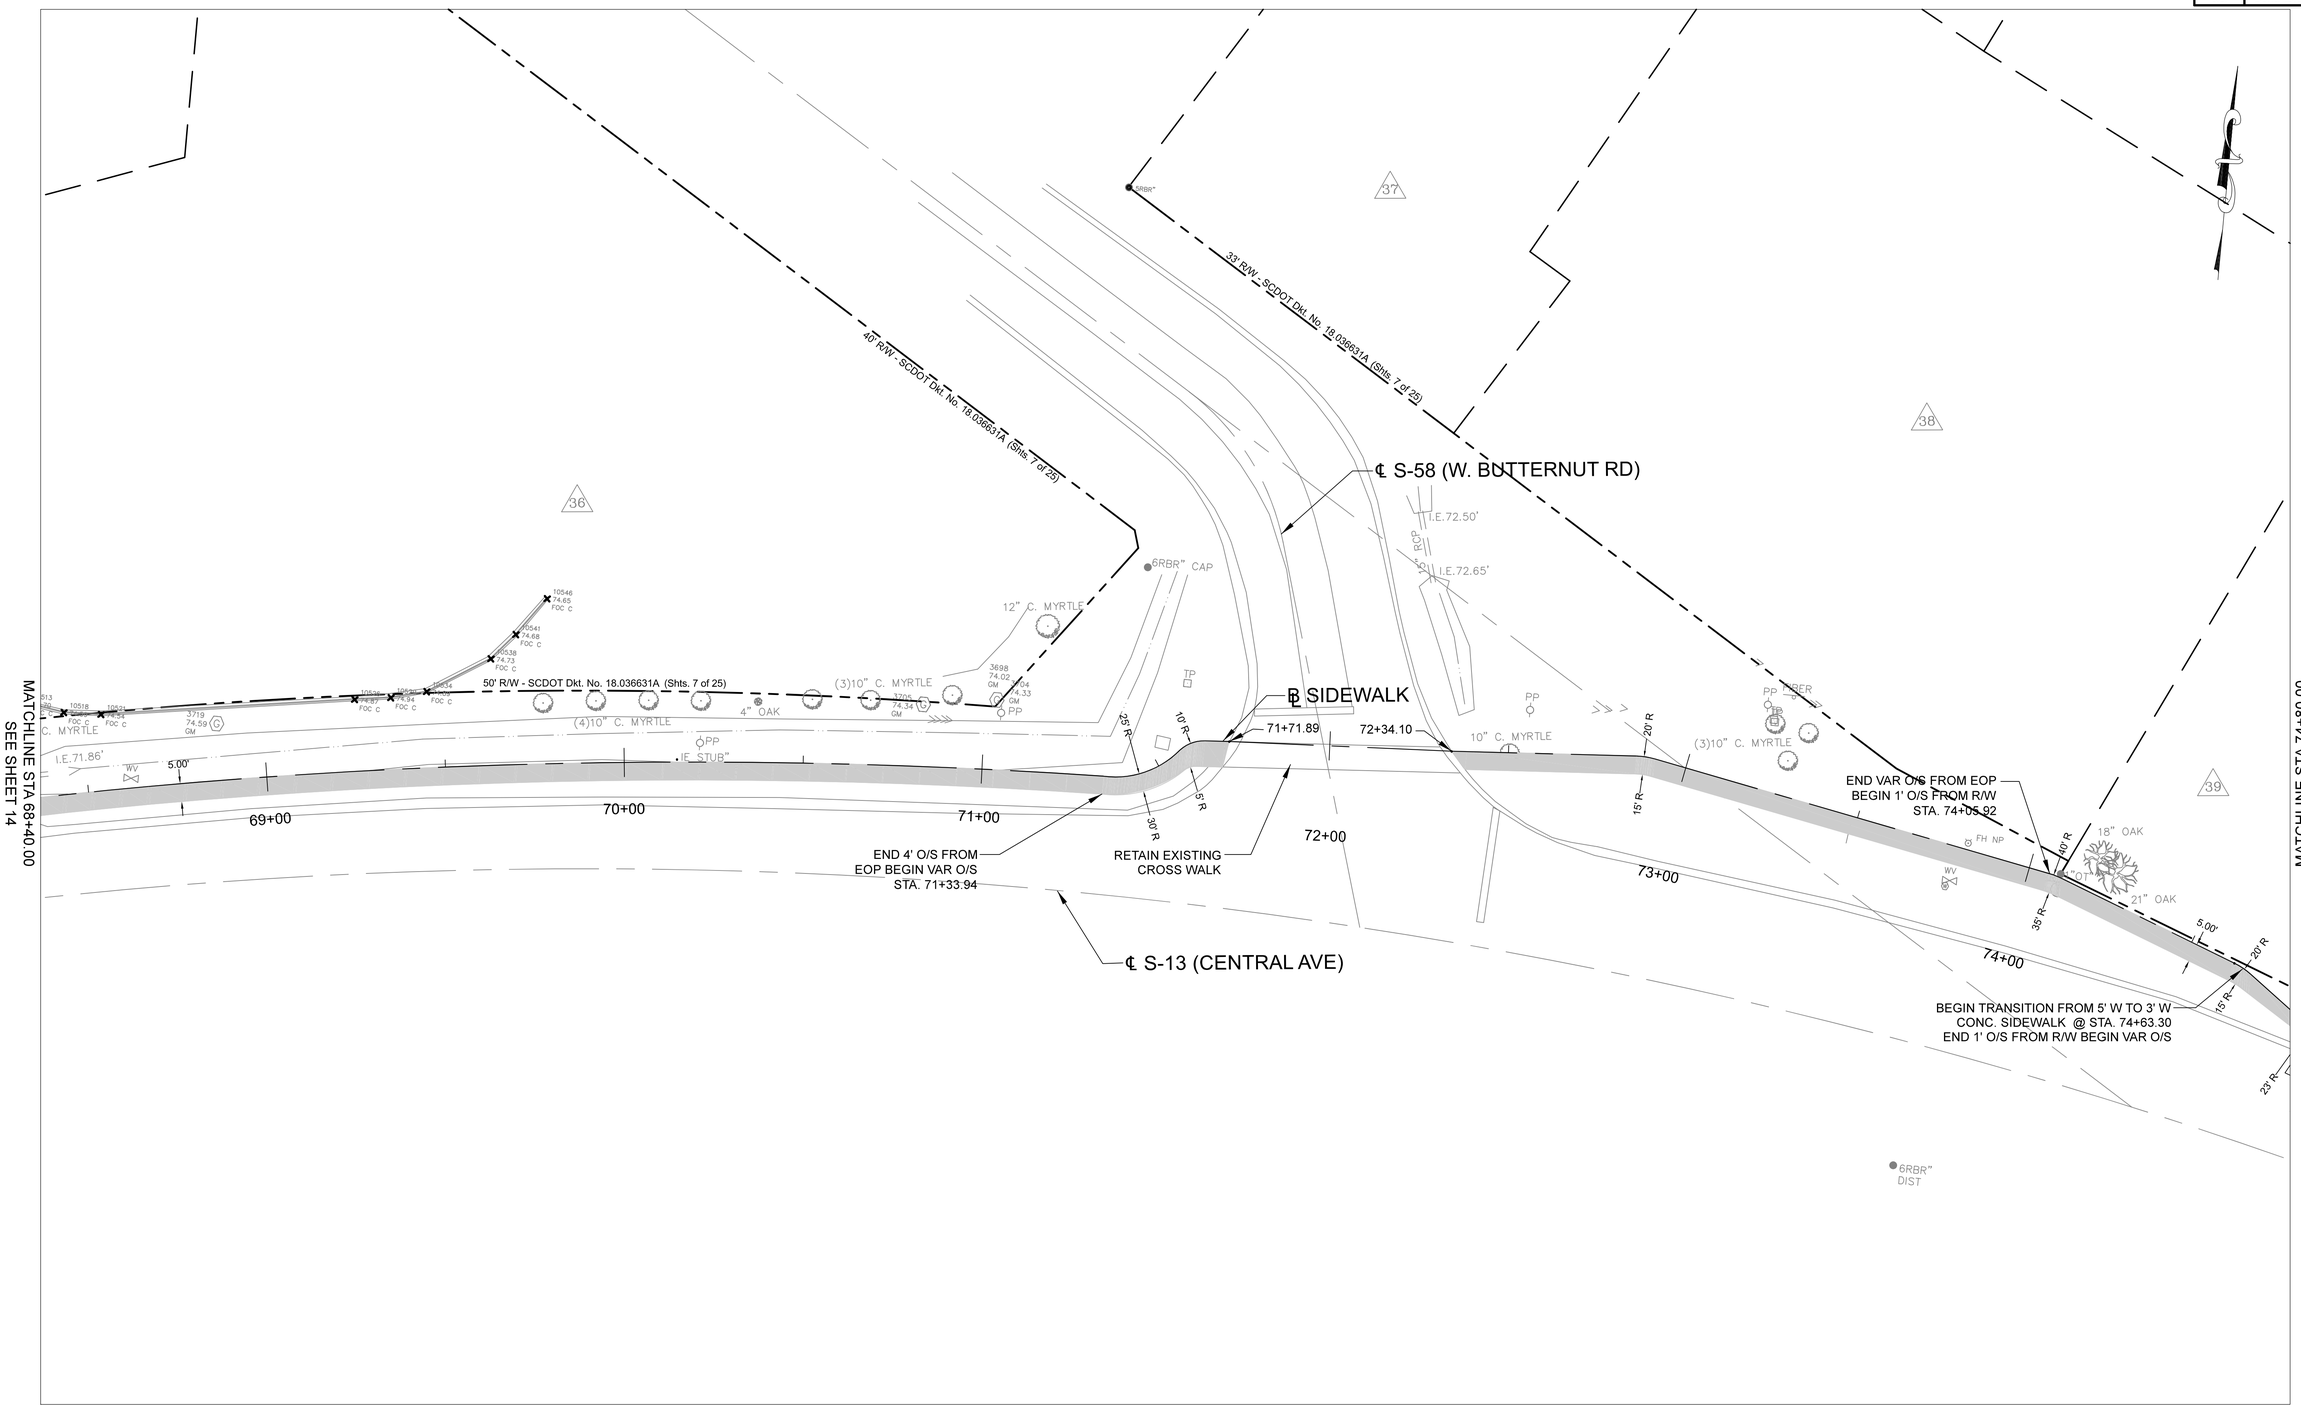


0' 20' 40' 60'

SOUTH CAROLINA J. BRAGG CONSULTING, INC. No. 5768 CERTIFICATE OF AUTHORIZATION

SOUTH CAROLINA REGISTERED PROFESSIONAL ENGINEER No. 21584 JENNIFER LEA BRAGG

j.bragg Consulting, Inc.
18 Daffodil Farm Way | Bluffton | SC 29910
(803) 513-3777

| REV. NO. | BY | DATE | DESCRIPTION OF REVISION |
|---|---|---|---|
| 4 | | | |
| 3 | | | |
| 2 | | | |
| 1 | | | |

DGN. _____ DATE _____
R/W _____ DATE _____
CHK. _____ DATE _____

TOWN OF SUMMERVILLE

PLAN SHEET
CENTRAL AVENUE SIDEWALK & MULTI-USE PATH
STA 68+40.00 TO STA 74+80.00

SCALE = 1"=20'

# PRELIMINARY PLANS

| STATE | COUNTY | SHEET NO. |
|---|---|---|
| S.C. | DORCHESTER | 16 |

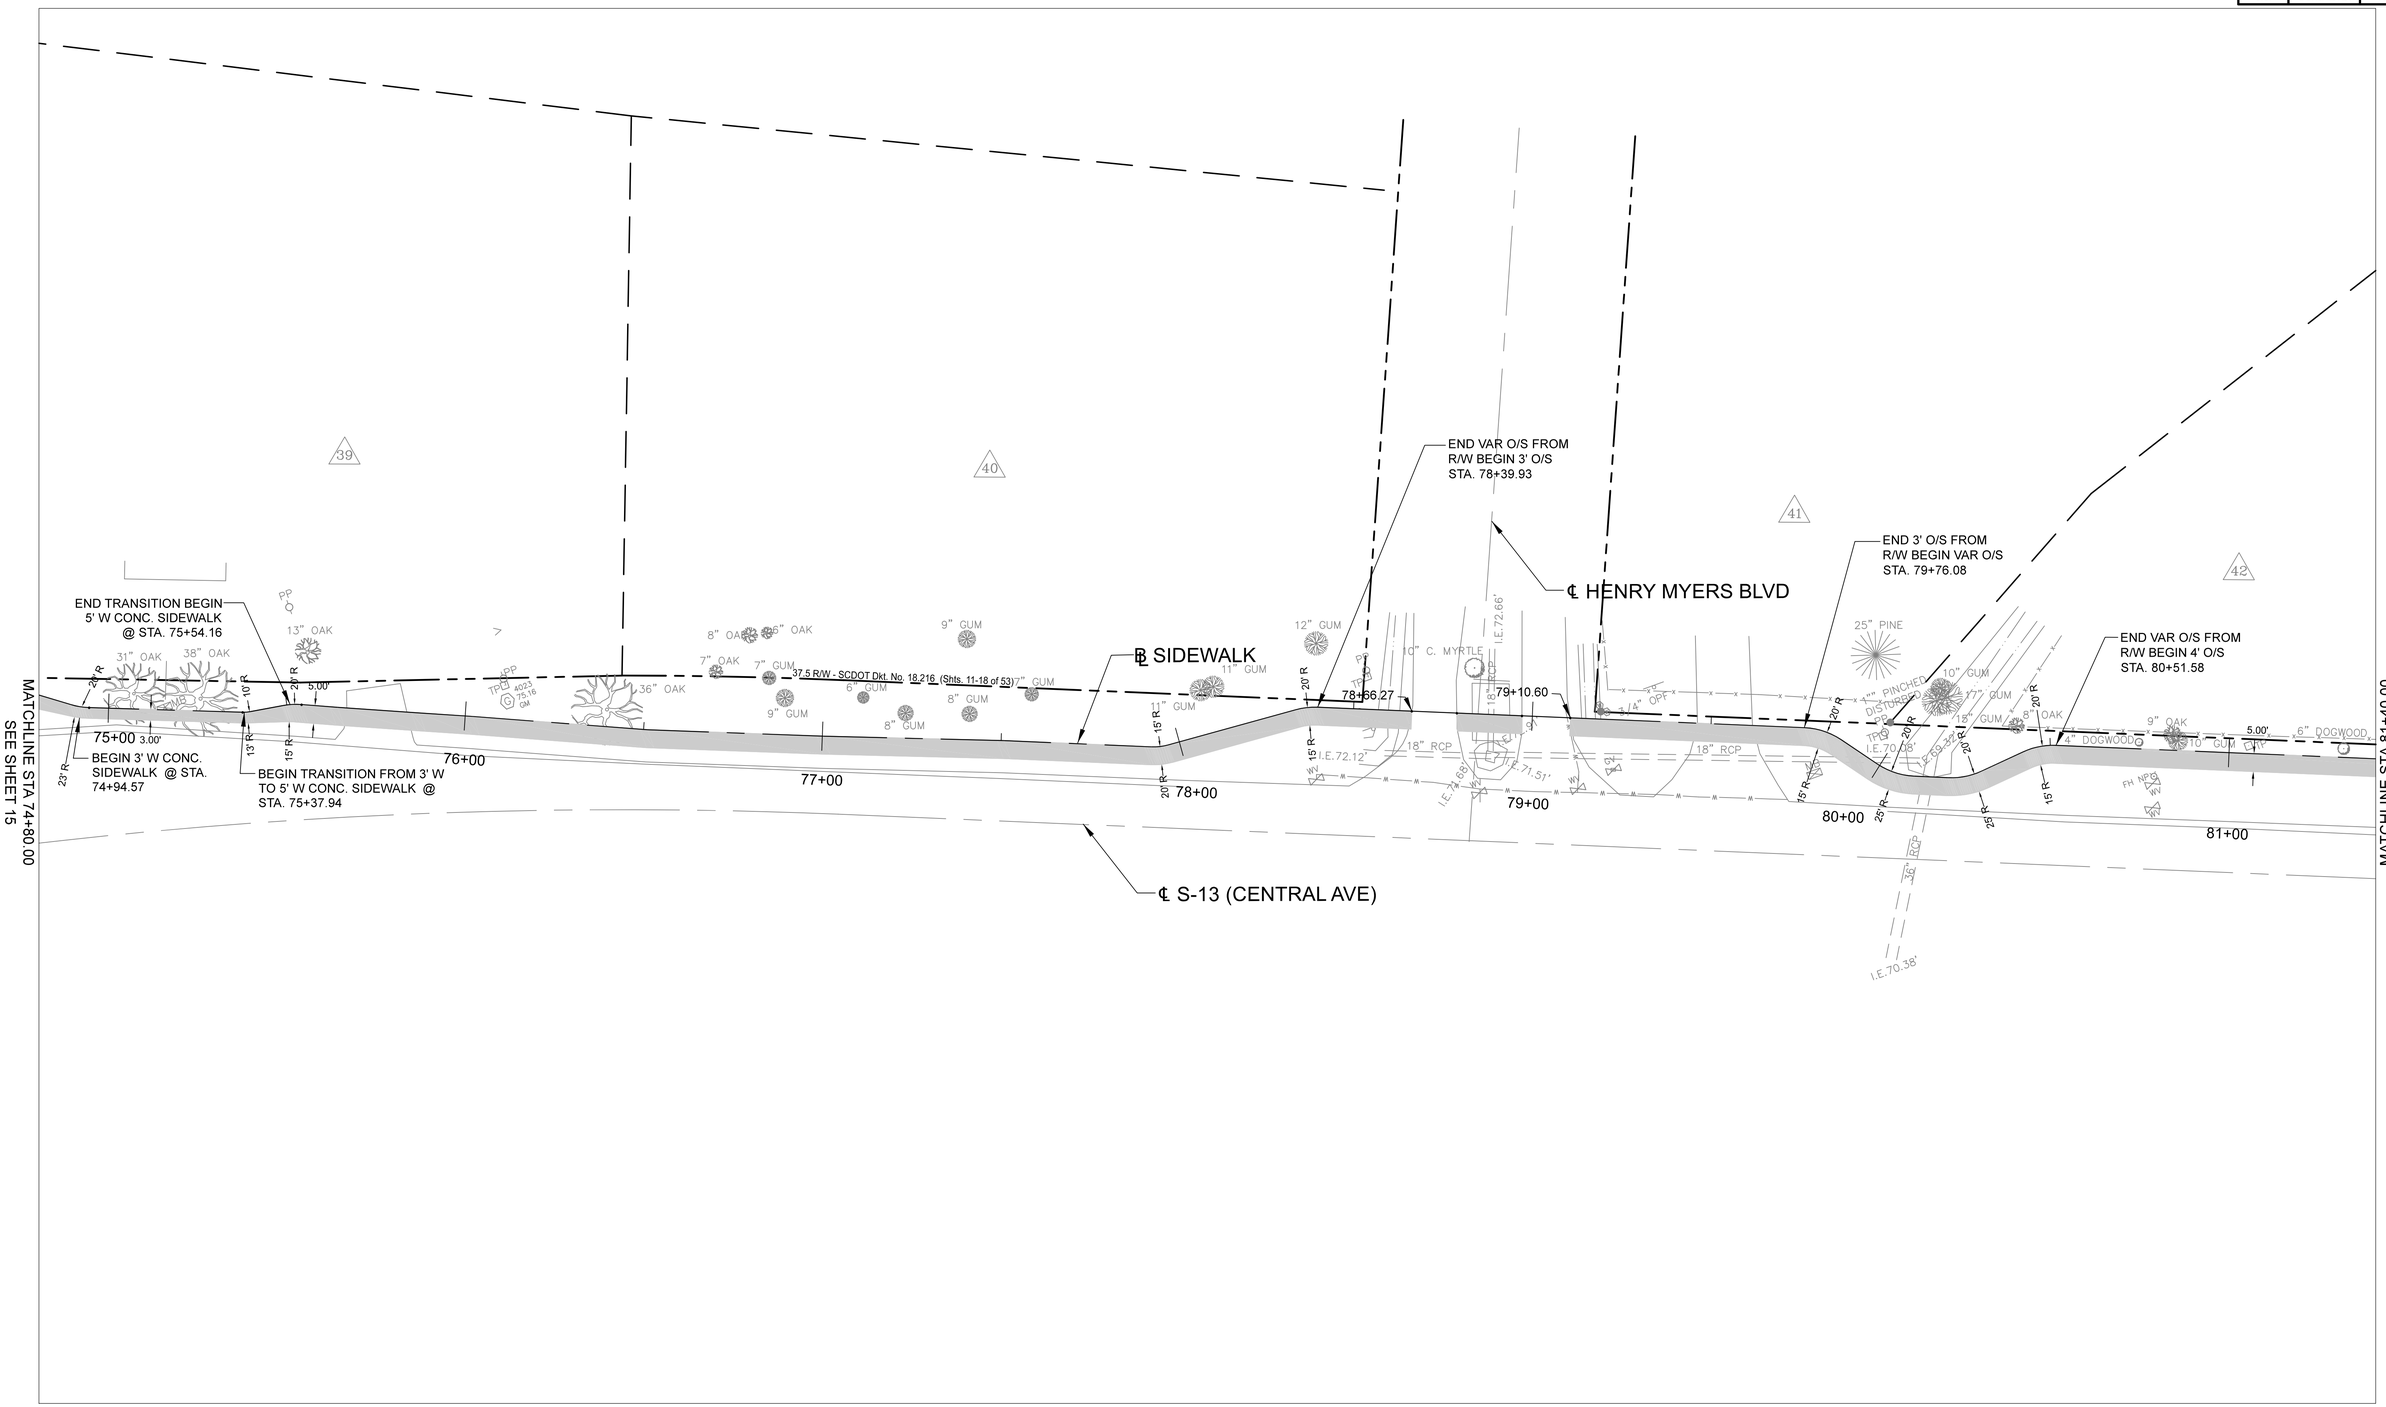


0' 20' 40' 60'

SOUTH CAROLINA J. BRAGG CONSULTING, INC. No. 5768 CERTIFICATE OF AUTHORIZATION

SOUTH CAROLINA REGISTERED PROFESSIONAL ENGINEER No. 21584

j.bragg Consulting, Inc.
18 Daffodil Farm Way | Bluffton | SC 29910
(803) 513-3777

| REV. NO. | BY | DATE | DESCRIPTION OF REVISION |
|---|---|---|---|
| 4 | | | |
| 3 | | | |
| 2 | | | |
| 1 | | | |

DGN. _____ DATE _____
R/W _____ DATE _____
CHK. _____ DATE _____

TOWN OF SUMMERVILLE

PLAN SHEET
CENTRAL AVENUE SIDEWALK & MULTI-USE PATH
STA 74+80.00 TO STA 81+40.00

SCALE = 1"=20'

# PRELIMINARY PLANS

| STATE | COUNTY | SHEET NO. |
|---|---|---|
| S.C. | DORCHESTER | 17 |

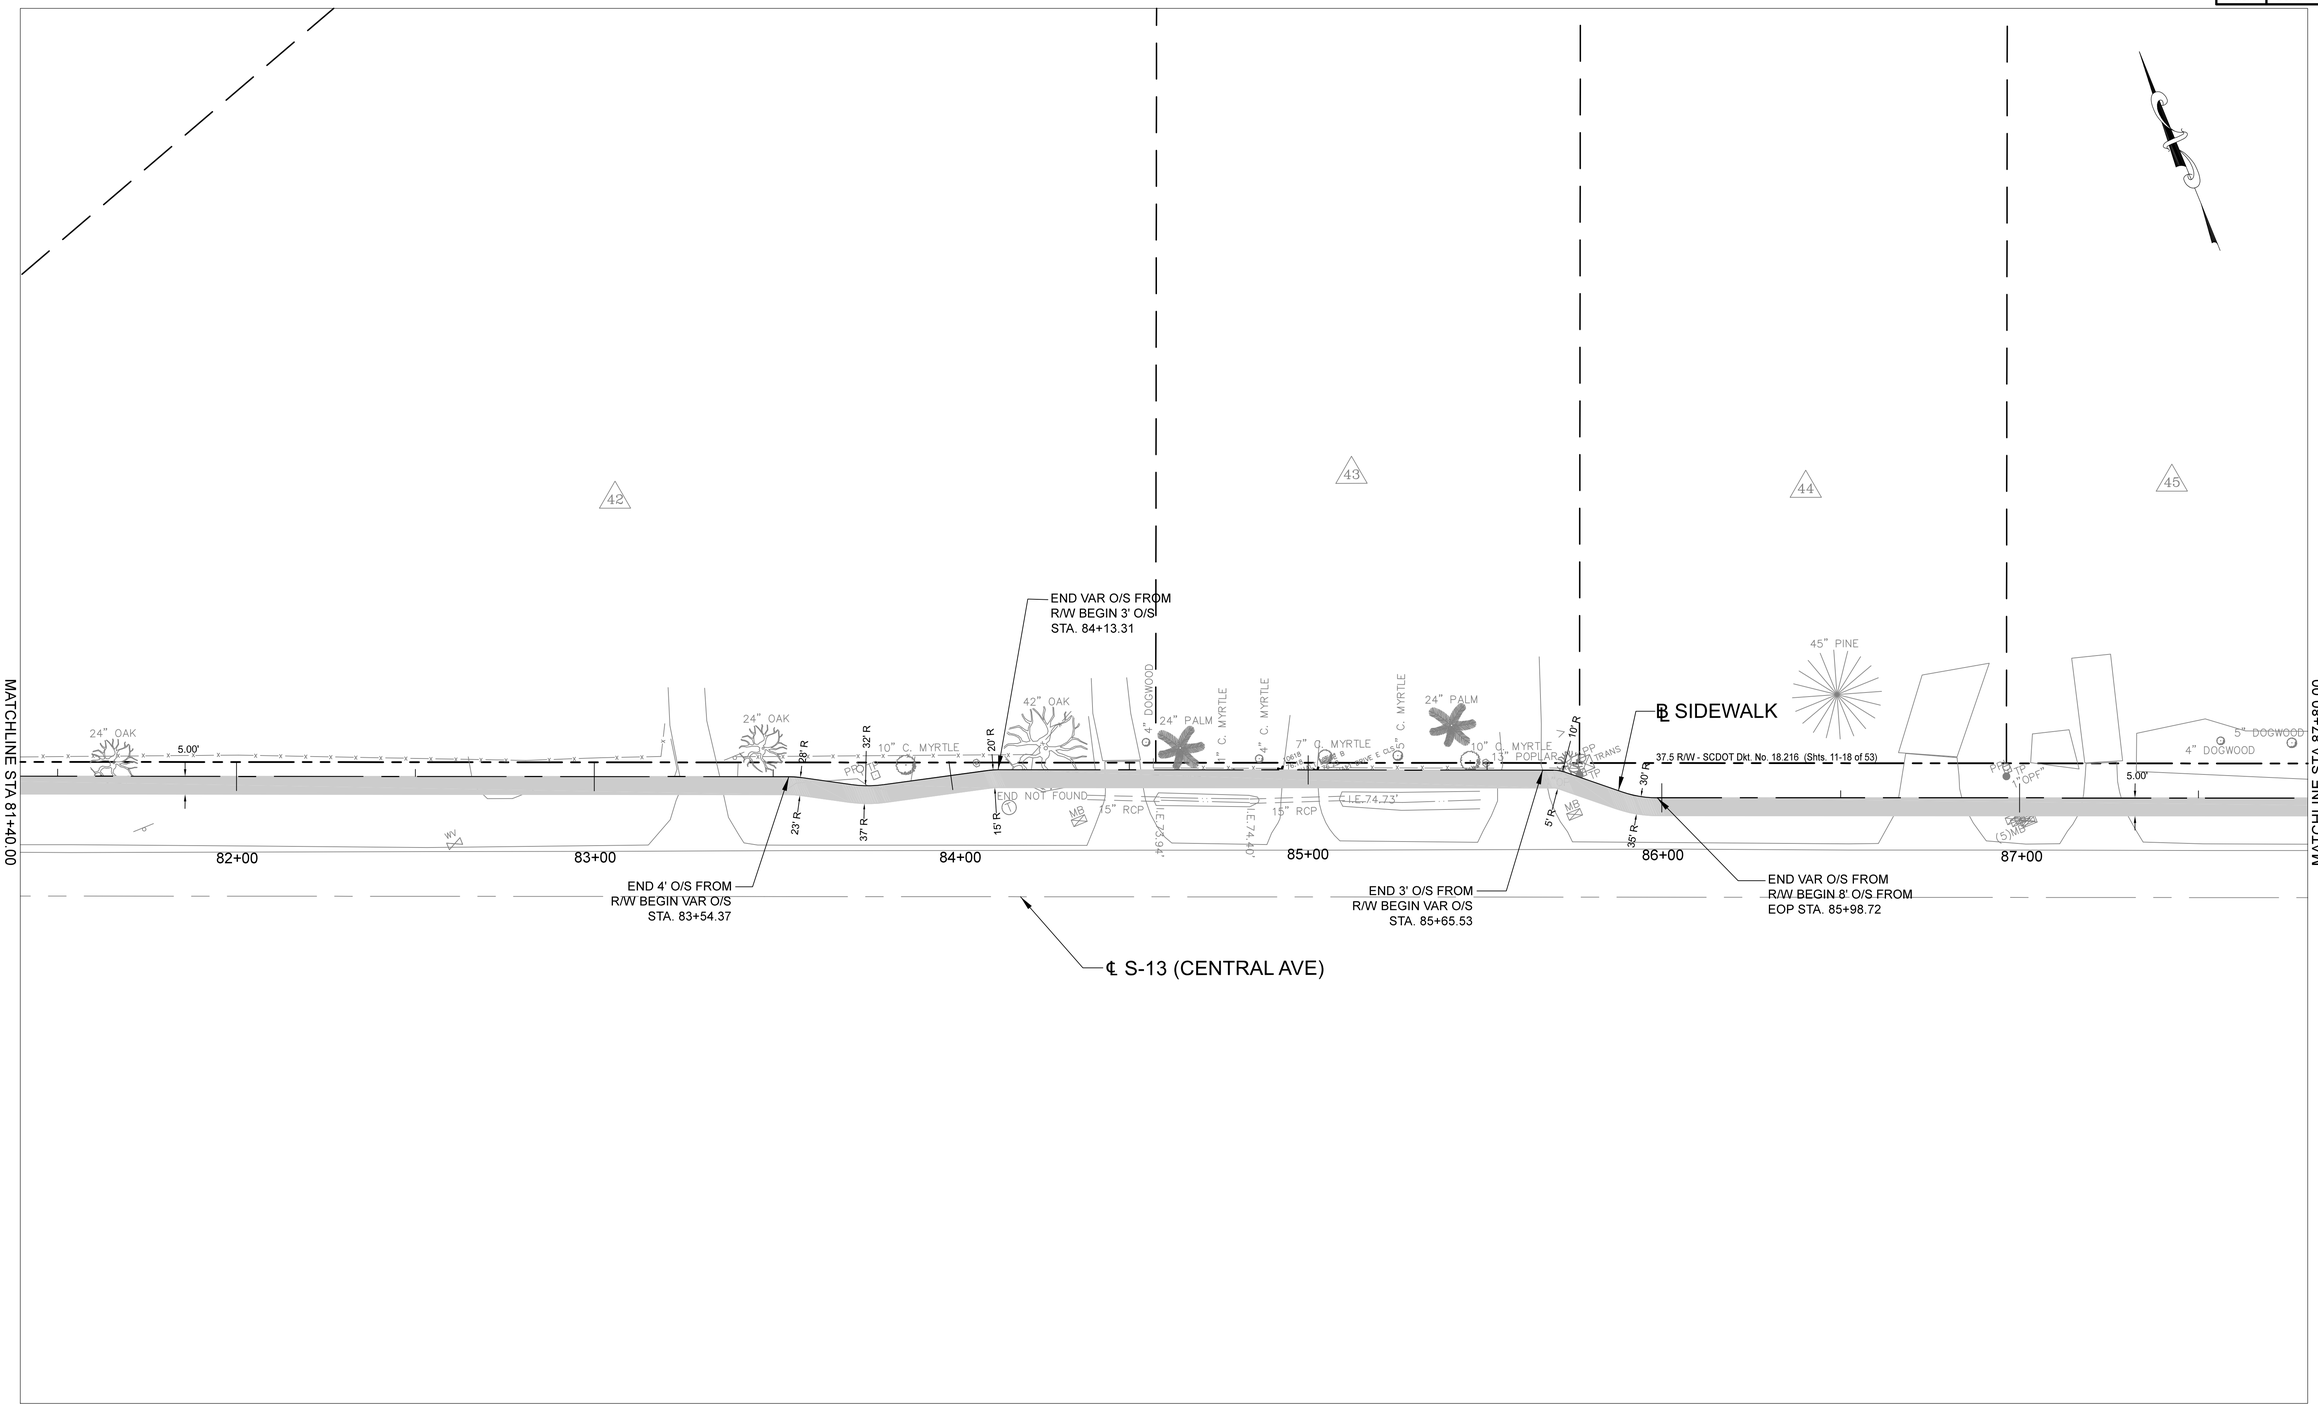


0' 20' 40' 60'

SOUTH CAROLINA J. BRAGG CONSULTING, INC. No. 5768 CERTIFICATE OF AUTHORIZATION

SOUTH CAROLINA REGISTERED PROFESSIONAL ENGINEER LEA BRAGG No. 21584

j.bragg Consulting, Inc.
18 Daffodil Farm Way | Bluffton | SC 29910
(803) 513-3777

| REV. NO. | BY | DATE | DESCRIPTION OF REVISION |
|---|---|---|---|
| 4 | | | |
| 3 | | | |
| 2 | | | |
| 1 | | | |

DGN. _____ DATE _____
R/W _____ DATE _____
CHK. _____ DATE _____

TOWN OF SUMMERVILLE

PLAN SHEET
CENTRAL AVENUE SIDEWALK & MULTI-USE PATH
STA 81+40.00 TO STA 87+80.00

SCALE = 1"=20'

# PRELIMINARY PLANS

| STATE | COUNTY | SHEET NO. |
|---|---|---|
| S.C. | DORCHESTER | 18 |

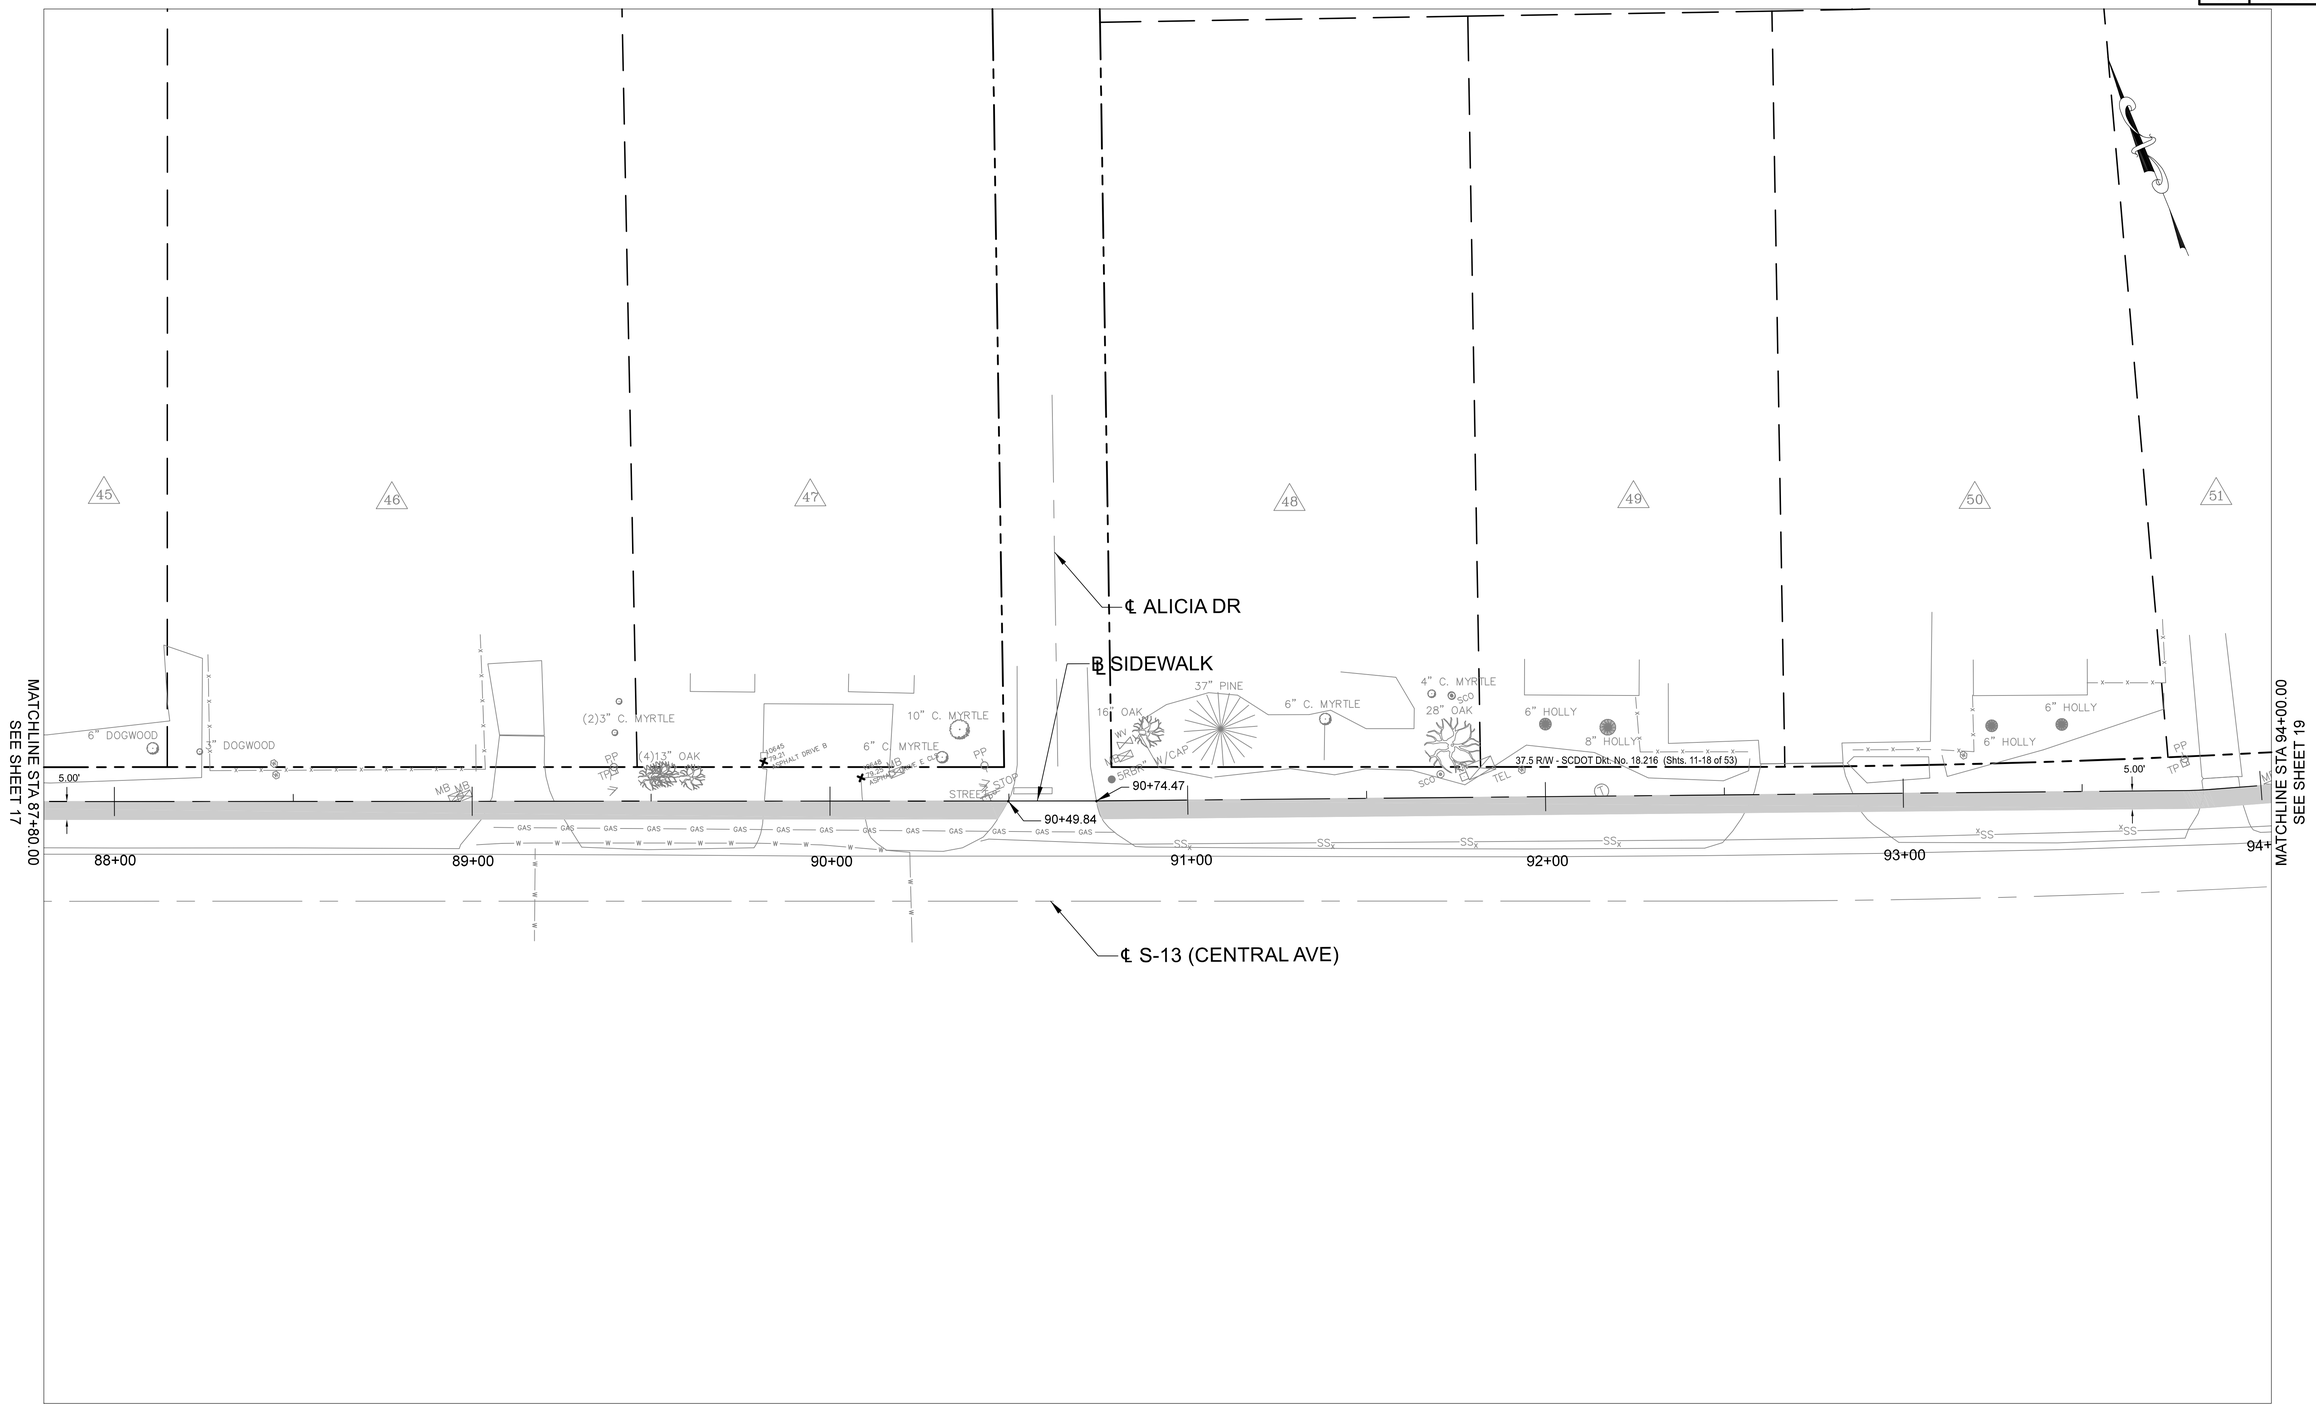


0' 20' 40' 60'

SOUTH CAROLINA J. BRAGG CONSULTING, INC. No. 5768 CERTIFICATE OF AUTHORIZATION

SOUTH CAROLINA REGISTERED PROFESSIONAL ENGINEER No. 21584 JAMES LEA BRAGG

j.bragg Consulting, Inc.
18 Daffodil Farm Way | Bluffton | SC 29910
(803) 513-3777

| REV. NO. | BY | DATE | DESCRIPTION OF REVISION |
|---|---|---|---|
| 4 | | | |
| 3 | | | |
| 2 | | | |
| 1 | | | |

DON. _____ DATE _____
R/W _____ DATE _____
CHK. _____ DATE _____

TOWN OF SUMMERVILLE

PLAN SHEET
CENTRAL AVENUE SIDEWALK & MULTI-USE PATH
STA 87+80.00 TO STA 94+00.00

SCALE = 1"=20'

# PRELIMINARY PLANS

| STATE | COUNTY | SHEET NO. |
|---|---|---|
| S.C. | DORCHESTER | 19 |

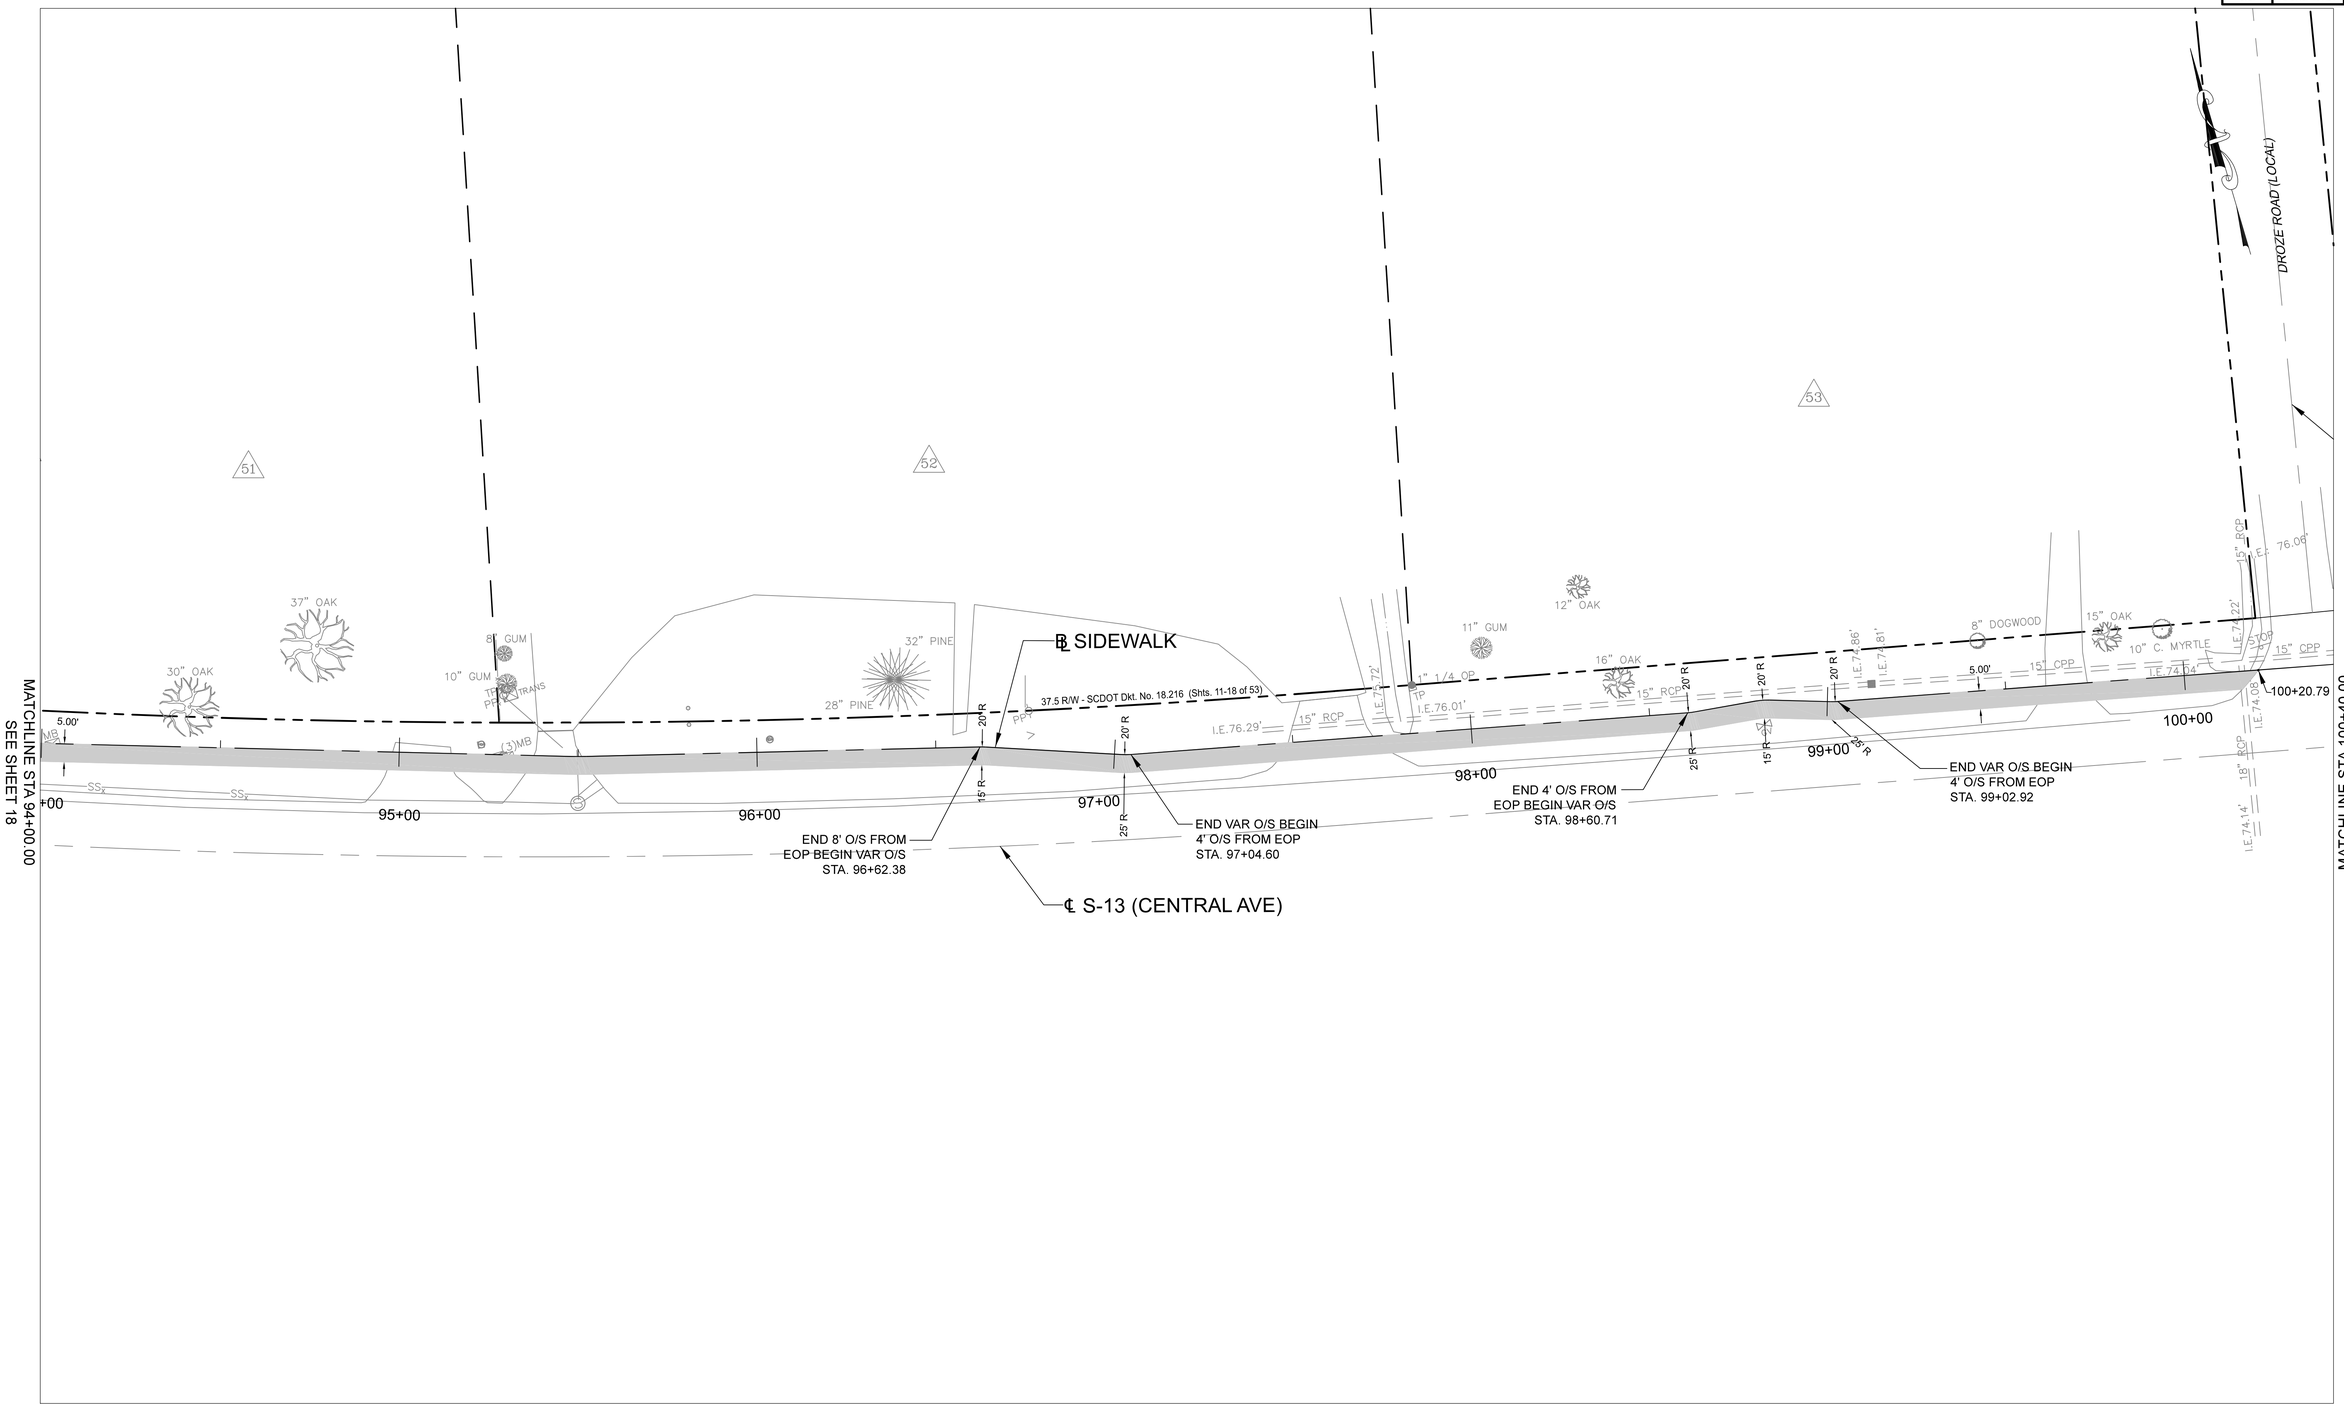


0' 20' 40' 60'

SOUTH CAROLINA
J. BRAGG CONSULTING, INC.
No. 5768
CERTIFICATE OF AUTHORIZATION

SOUTH CAROLINA
REGISTERED PROFESSIONAL ENGINEER
No. 21584
JAMES LEA BRAGG

j.bragg Consulting, Inc.
18 Daffodil Farm Way | Bluffton | SC 29910
(803) 513-3777

| REV. NO. | BY | DATE | DESCRIPTION OF REVISION |
|---|---|---|---|
| 4 | | | |
| 3 | | | |
| 2 | | | |
| 1 | | | |

DON. _____ DATE _____
R/W _____ DATE _____
CHK. _____ DATE _____

TOWN OF SUMMERVILLE

PLAN SHEET
CENTRAL AVENUE SIDEWALK & MULTI-USE PATH
STA 94+00.00 TO STA 100+40.00

SCALE = 1"=20'

# PRELIMINARY PLANS

| STATE | COUNTY | SHEET NO. |
|---|---|---|
| S.C. | DORCHESTER | 20 |

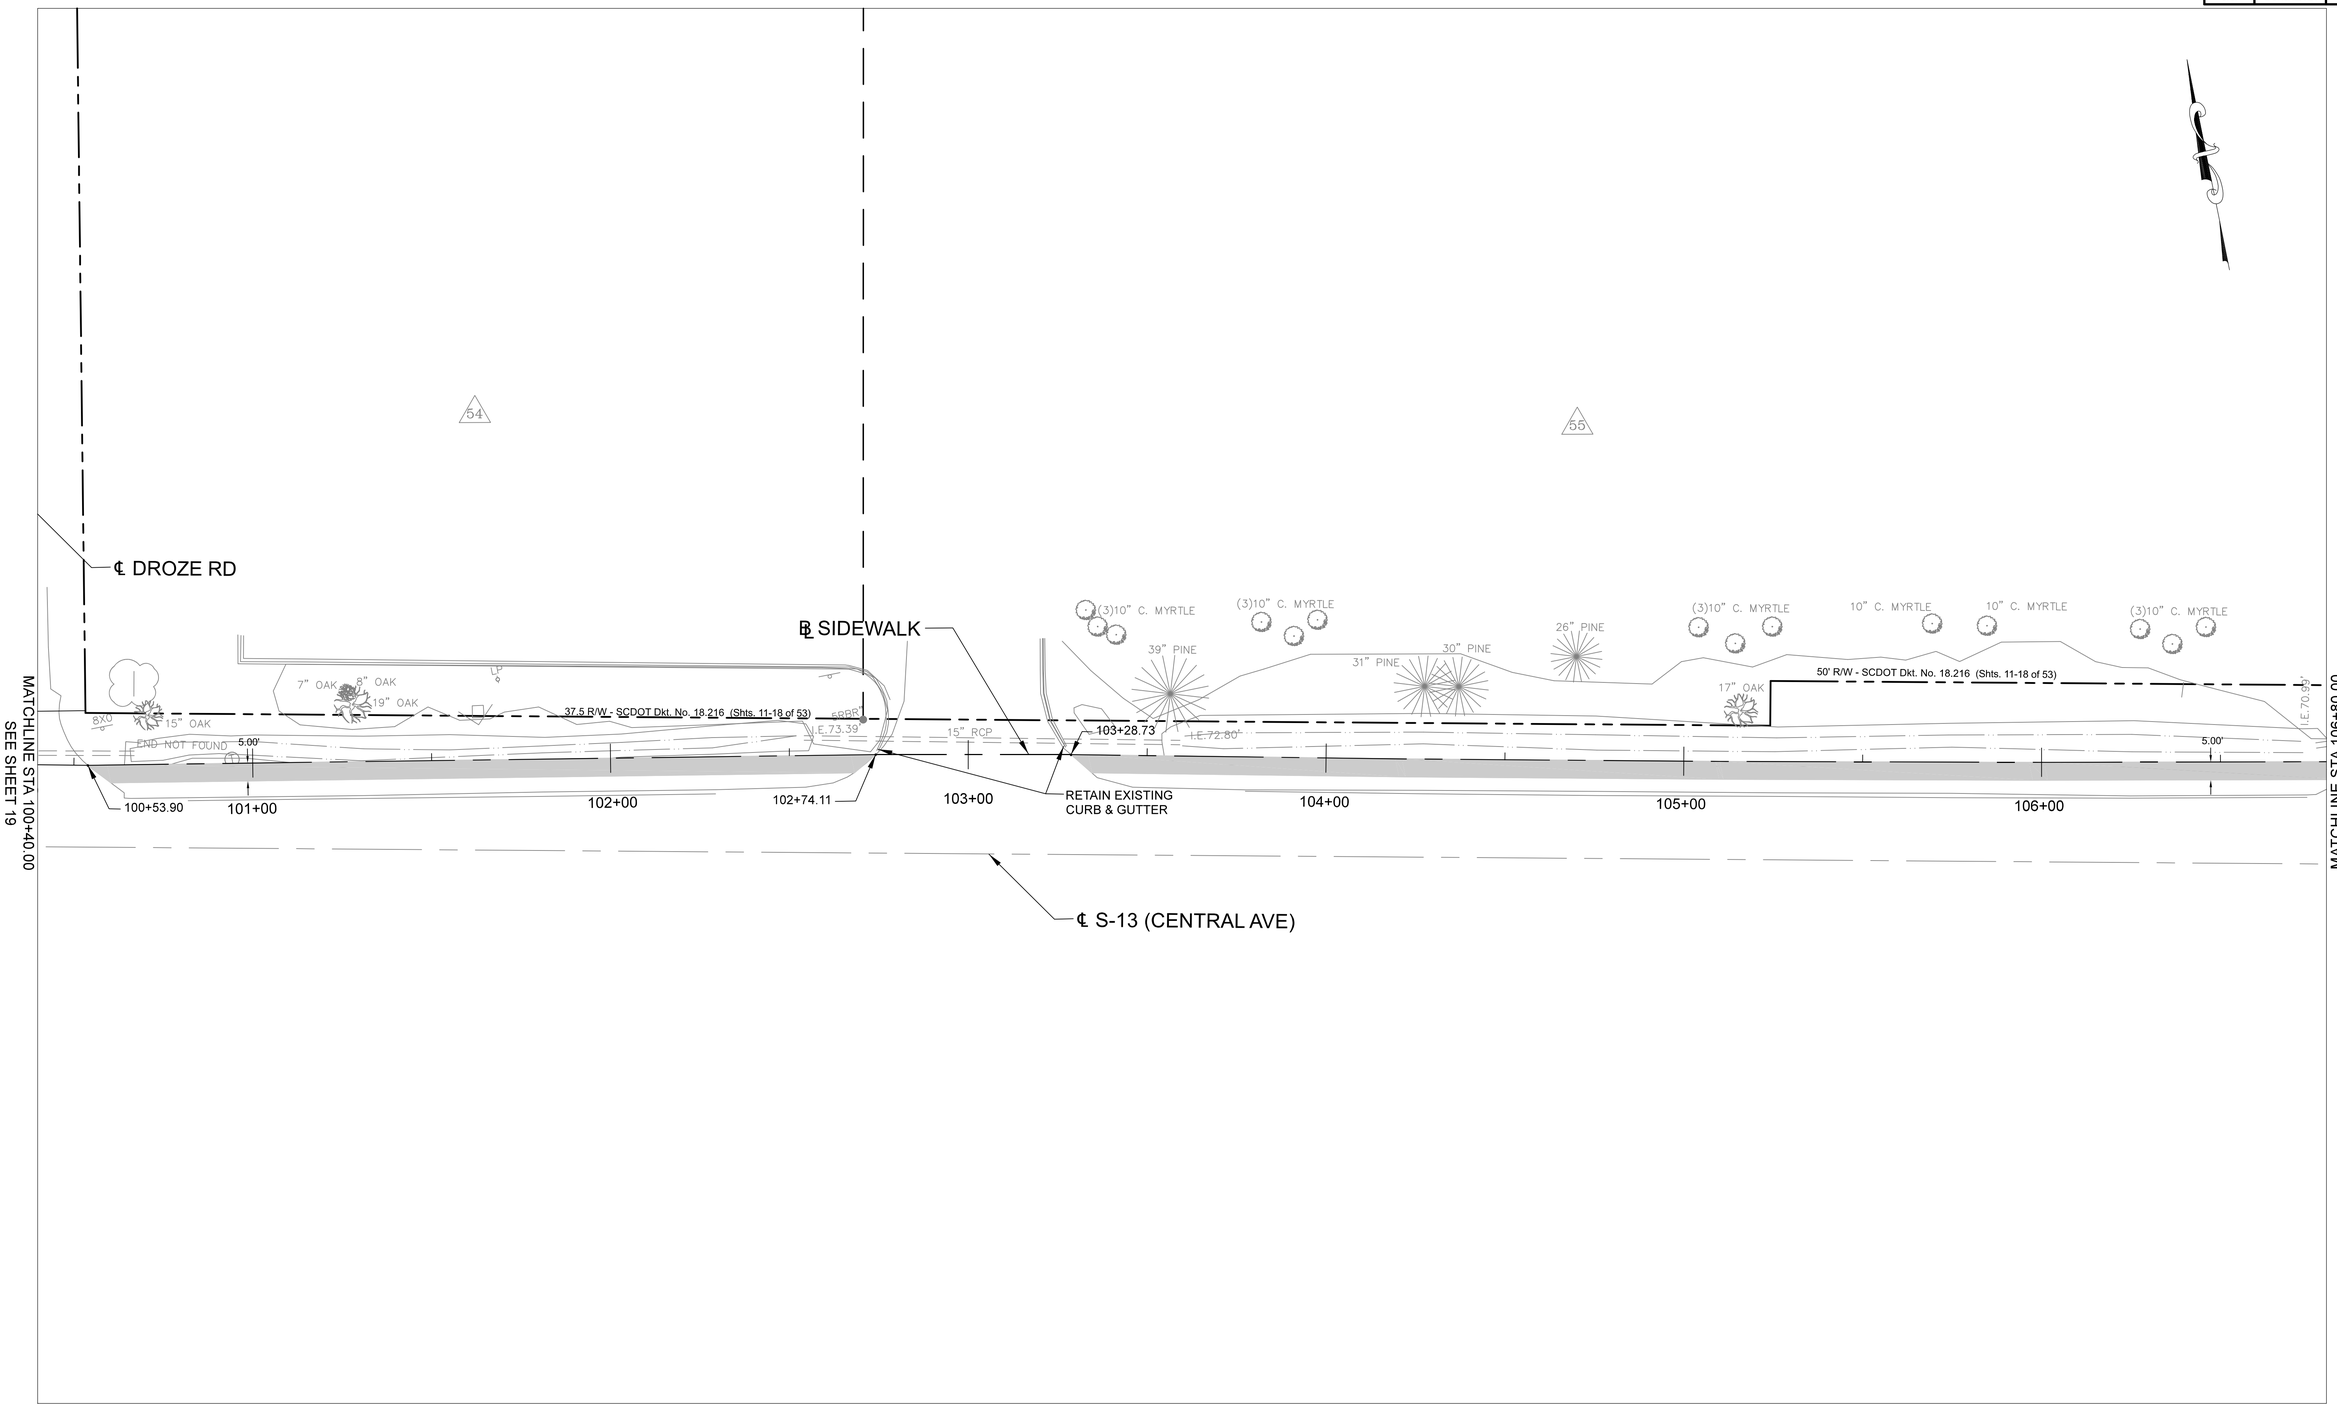


0' 20' 40' 60'

SOUTH CAROLINA J. BRAGG CONSULTING, INC. No. 5768 CERTIFICATE OF AUTHORIZATION

SOUTH CAROLINA REGISTERED PROFESSIONAL ENGINEER No. 21584 JENNIFER LEA BRAGG

j.bragg Consulting, Inc.
18 Daffodil Farm Way | Bluffton | SC 29910
(803) 513-3777

| REV. NO. | BY | DATE | DESCRIPTION OF REVISION |
|---|---|---|---|
| 4 | | | |
| 3 | | | |
| 2 | | | |
| 1 | | | |

DGN. _____ DATE _____
R/W _____ DATE _____
CHK. _____ DATE _____

TOWN OF SUMMERVILLE

PLAN SHEET
CENTRAL AVENUE SIDEWALK & MULTI-USE PATH
STA 100+40.00 TO STA 106+80.00

SCALE = 1"=20'

# PRELIMINARY PLANS

| STATE | COUNTY | SHEET NO. |
|---|---|---|
| S.C. | DORCHESTER | 21 |

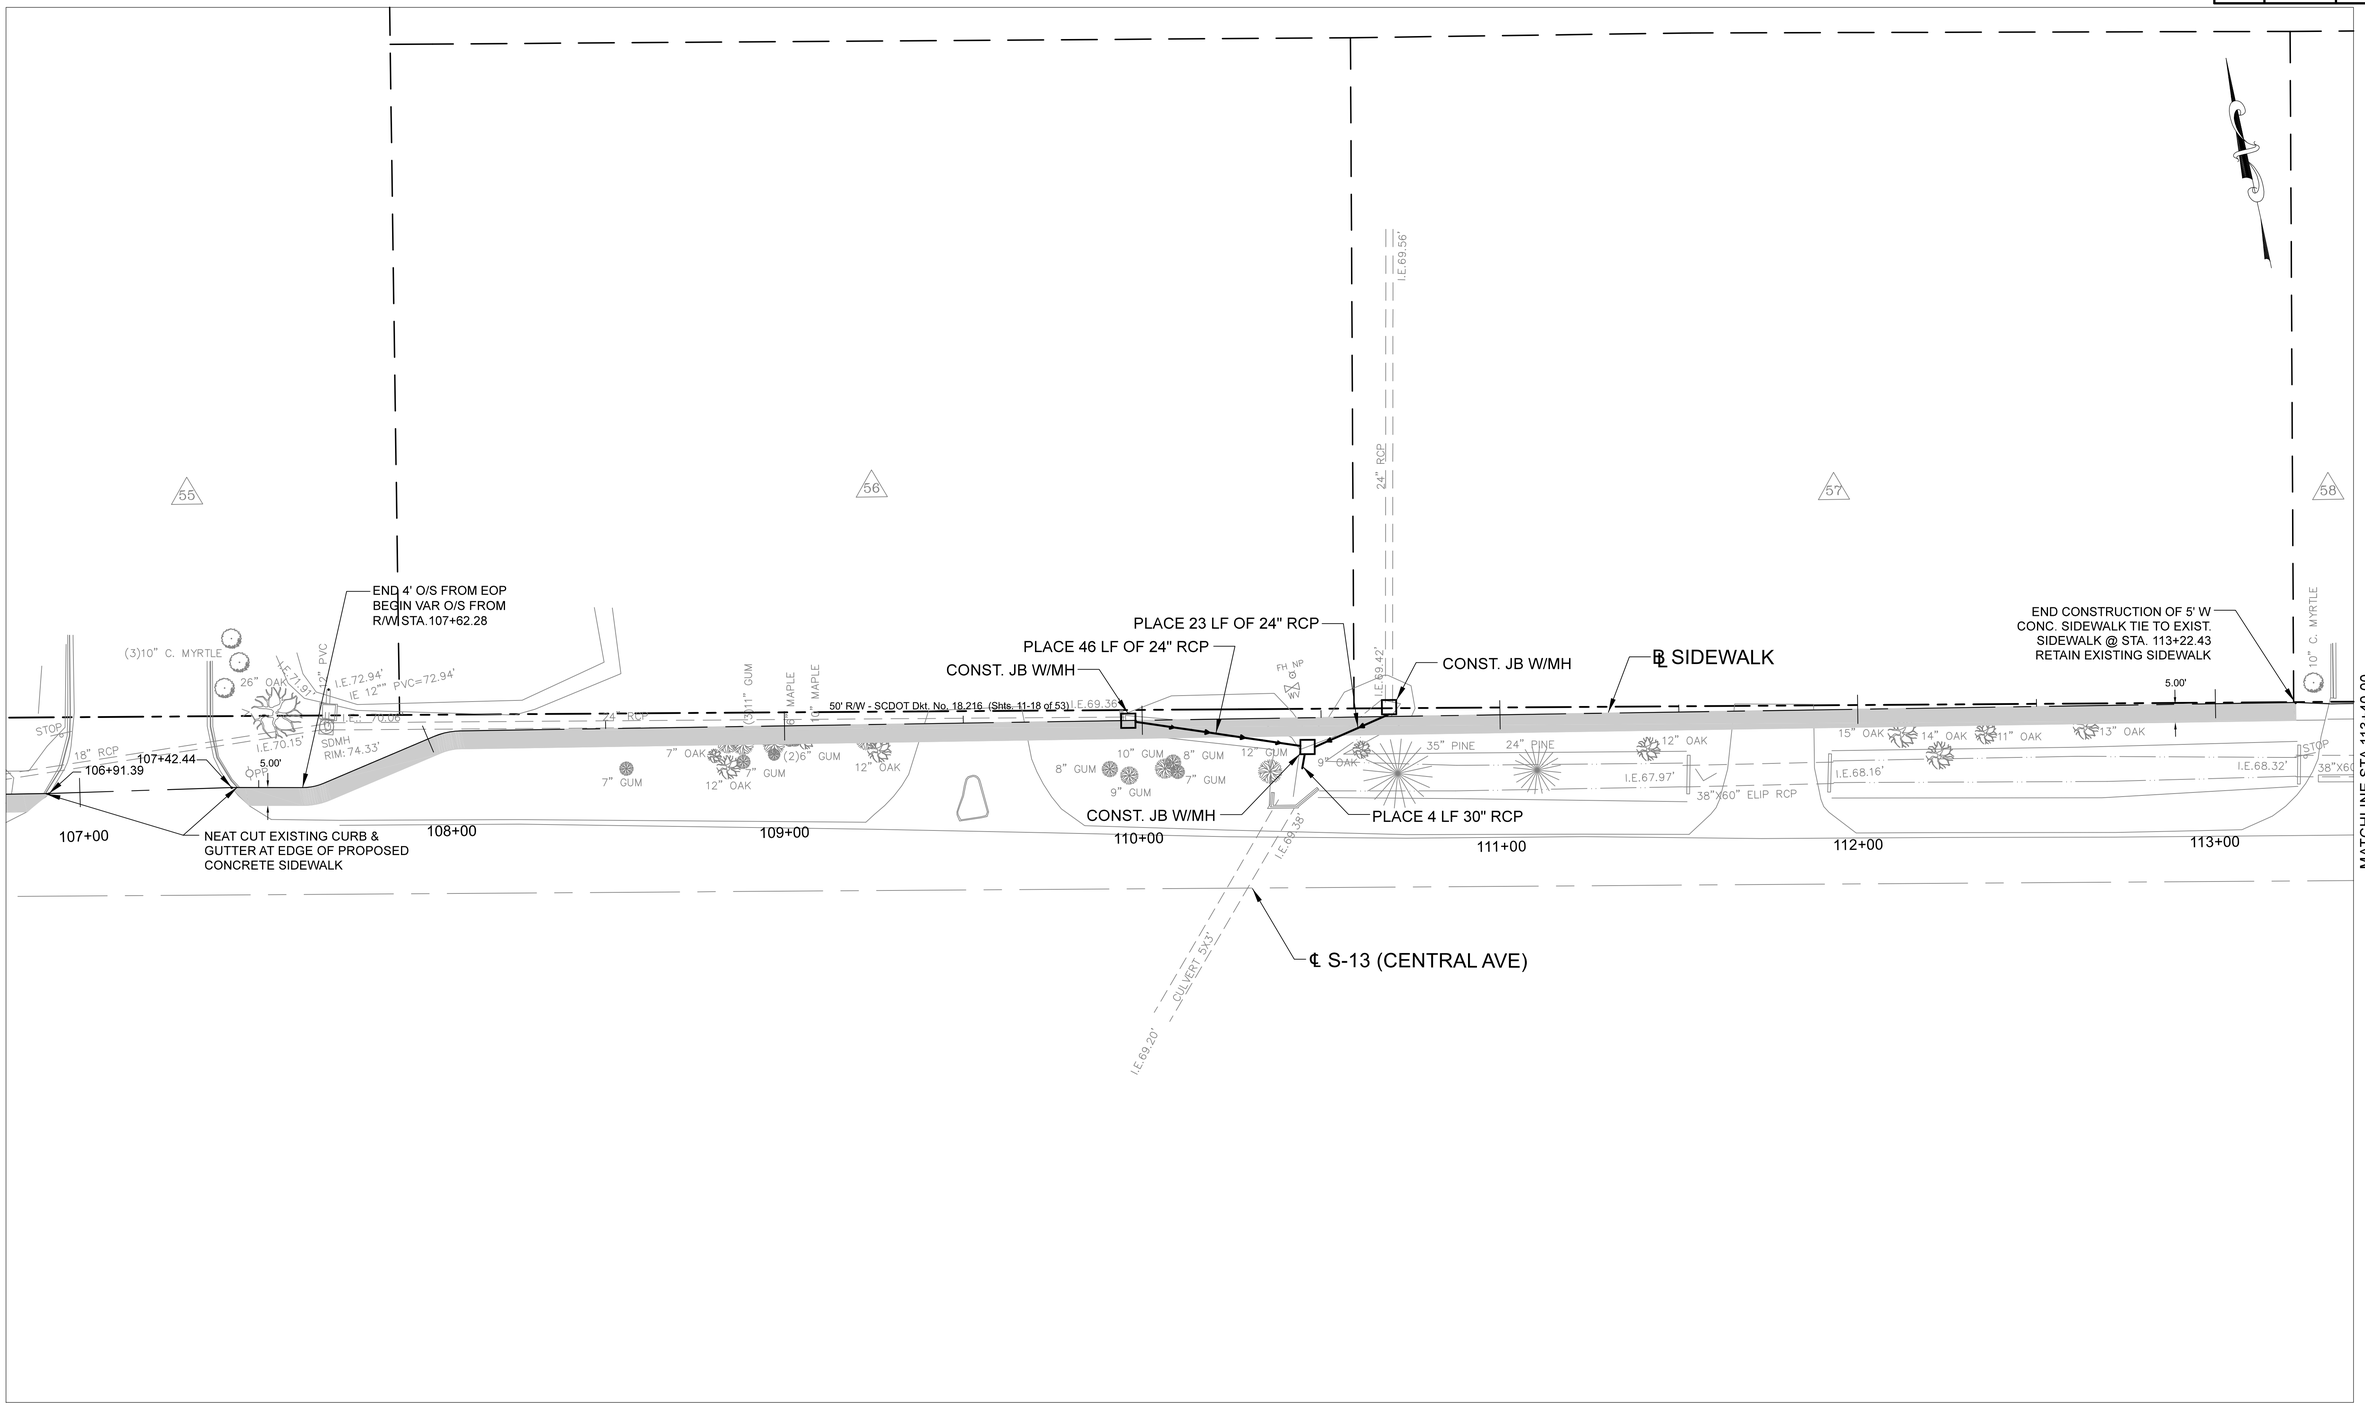


0' 20' 40' 60'

SOUTH CAROLINA J. BRAGG CONSULTING, INC. No. 5768 CERTIFICATE OF AUTHORIZATION

SOUTH CAROLINA REGISTERED PROFESSIONAL ENGINEER No. 21584 JENNIFER LEA BRAGG

j.bragg Consulting, Inc.
18 Daffodil Farm Way | Bluffton | SC 29910
(803) 513-3777

| REV. NO. | BY | DATE | DESCRIPTION OF REVISION |
|---|---|---|---|
| 4 | | | |
| 3 | | | |
| 2 | | | |
| 1 | | | |

DGN. _____ DATE _____
R/W _____ DATE _____
CHK. _____ DATE _____

TOWN OF SUMMERVILLE

PLAN SHEET
CENTRAL AVENUE SIDEWALK & MULTI-USE PATH
STA 106+80.00 TO STA 113+40.00

SCALE = 1"=20'

# PRELIMINARY PLANS

| STATE | COUNTY | SHEET NO. |
|---|---|---|
| S.C. | DORCHESTER | 22 |

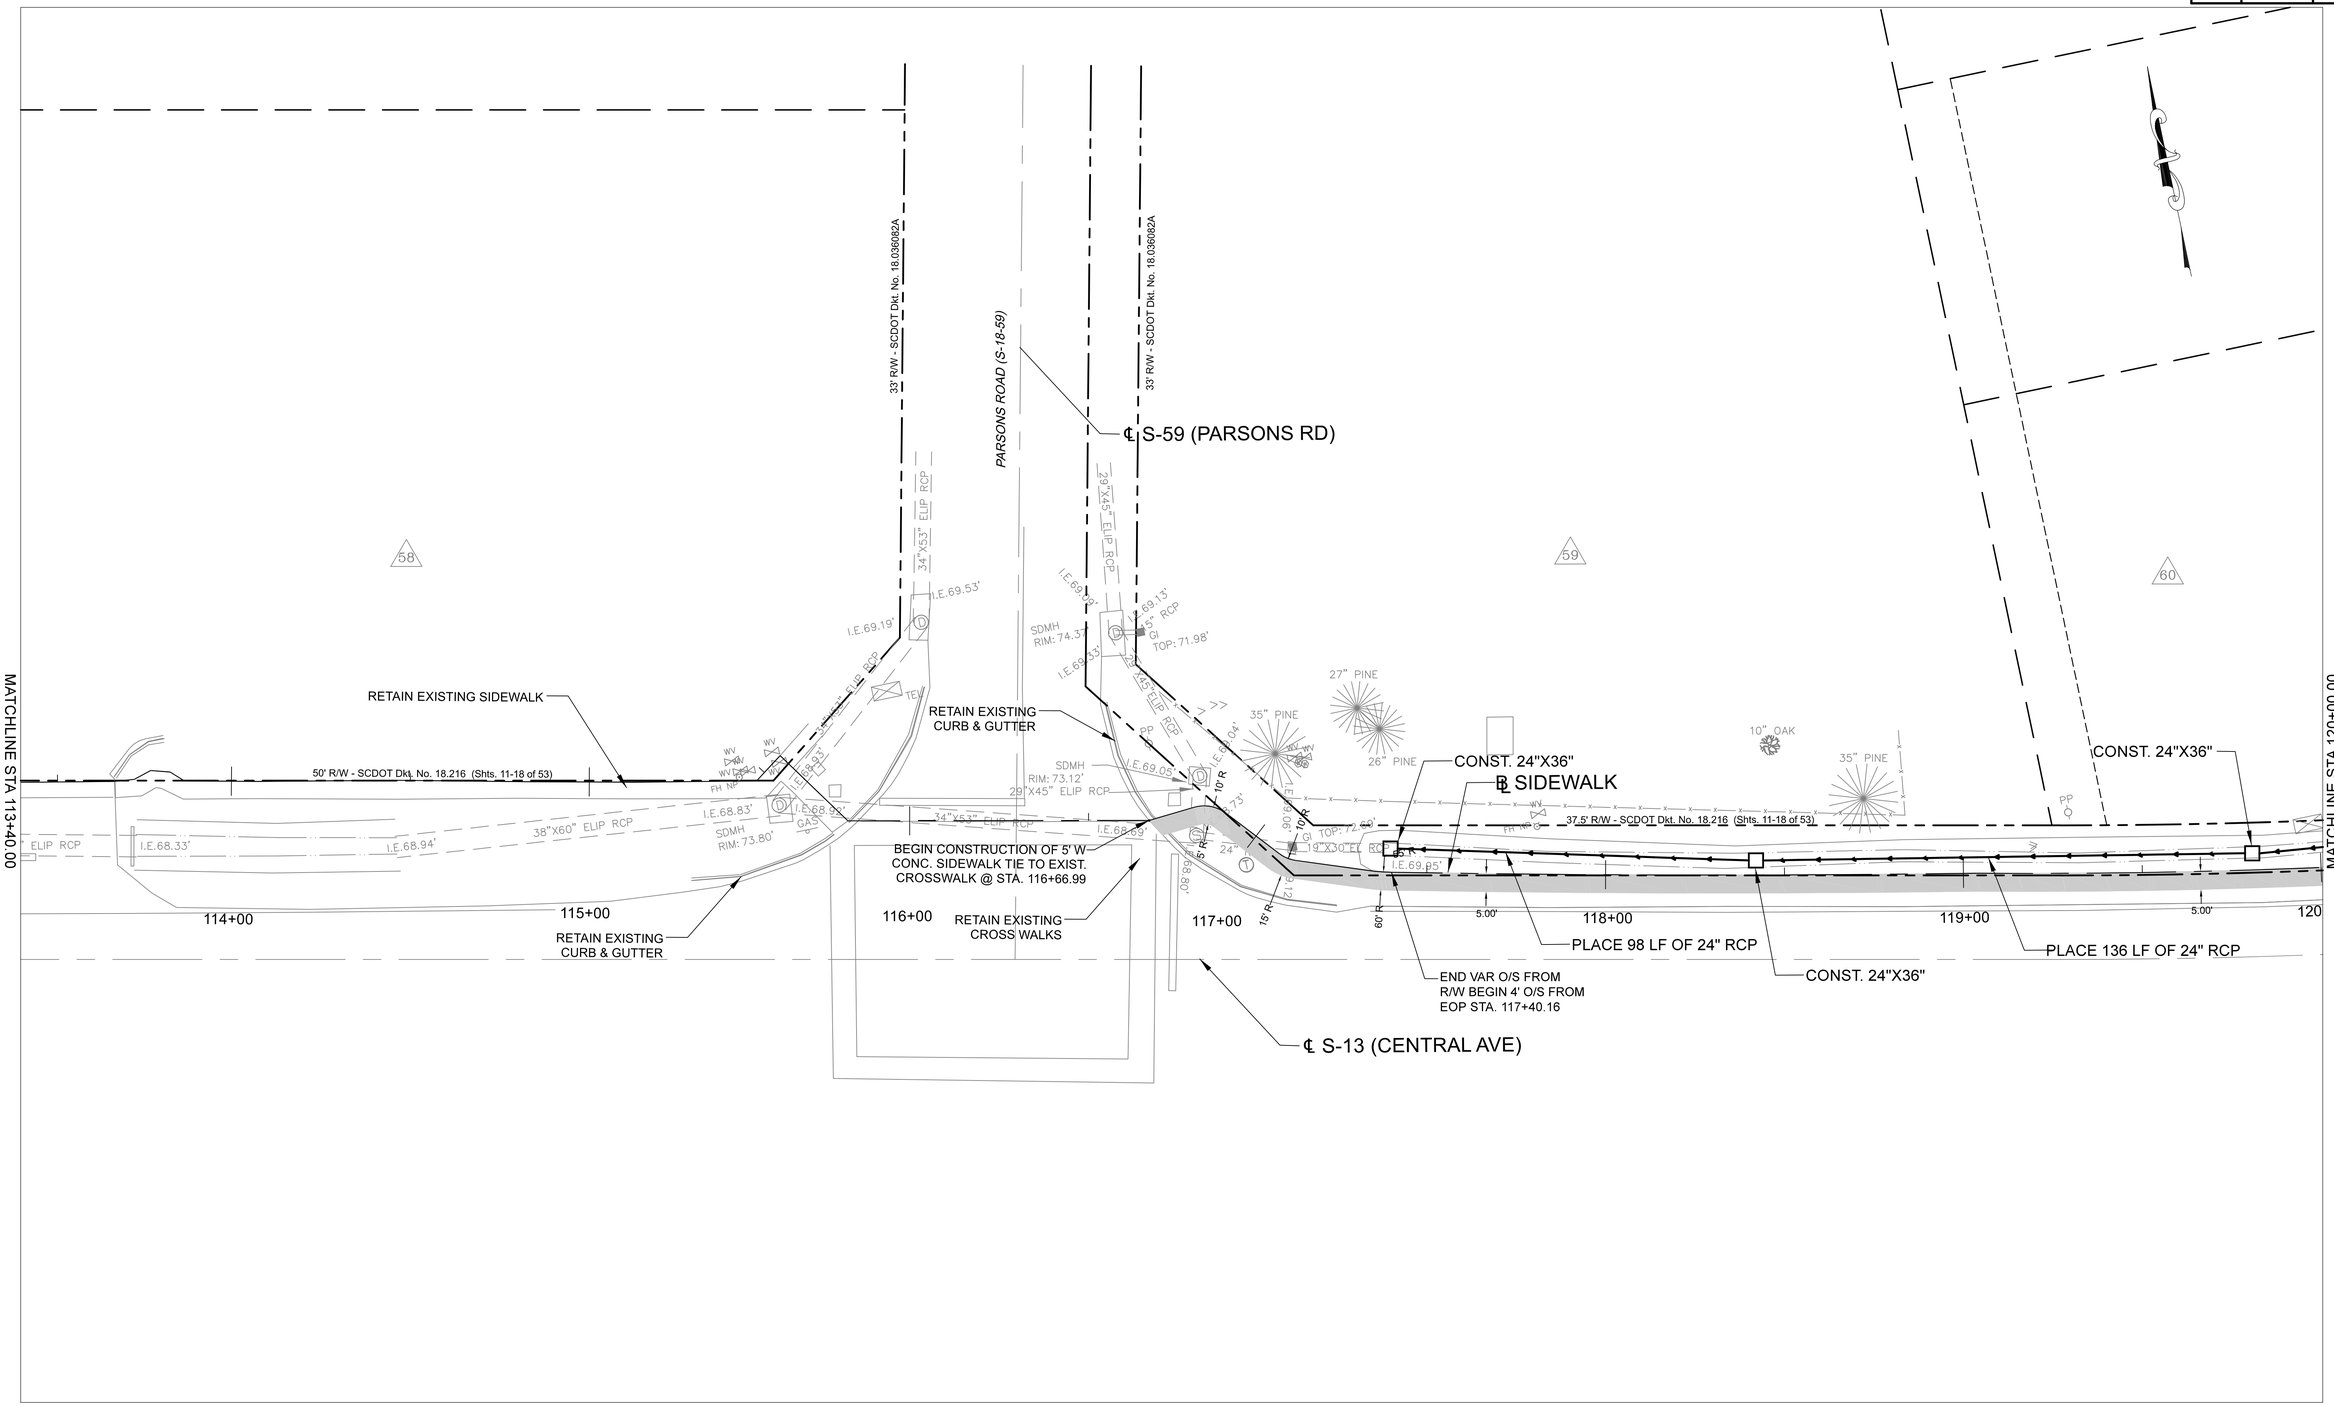


0' 20' 40' 60'

SOUTH CAROLINA J. BRAGG CONSULTING, INC. No. 5768 CERTIFICATE OF AUTHORIZATION

SOUTH CAROLINA REGISTERED PROFESSIONAL ENGINEER No. 21584 JENNIFER L. BRAGG

j.bragg Consulting, Inc.
18 Daffodil Farm Way | Bluffton | SC 29910
(803) 513-3777

| REV. NO. | BY | DATE | DESCRIPTION OF REVISION |
|---|---|---|---|
| 4 | | | |
| 3 | | | |
| 2 | | | |
| 1 | | | |

DGN. _____ DATE _____
R/W _____ DATE _____
CHK. _____ DATE _____

TOWN OF SUMMERVILLE

PLAN SHEET
CENTRAL AVENUE SIDEWALK & MULTI-USE PATH
STA 113+40.00 TO STA 120+00.00

SCALE = 1"=20'

# PRELIMINARY PLANS

| STATE | COUNTY | SHEET NO. |
|---|---|---|
| S.C. | DORCHESTER | 23 |

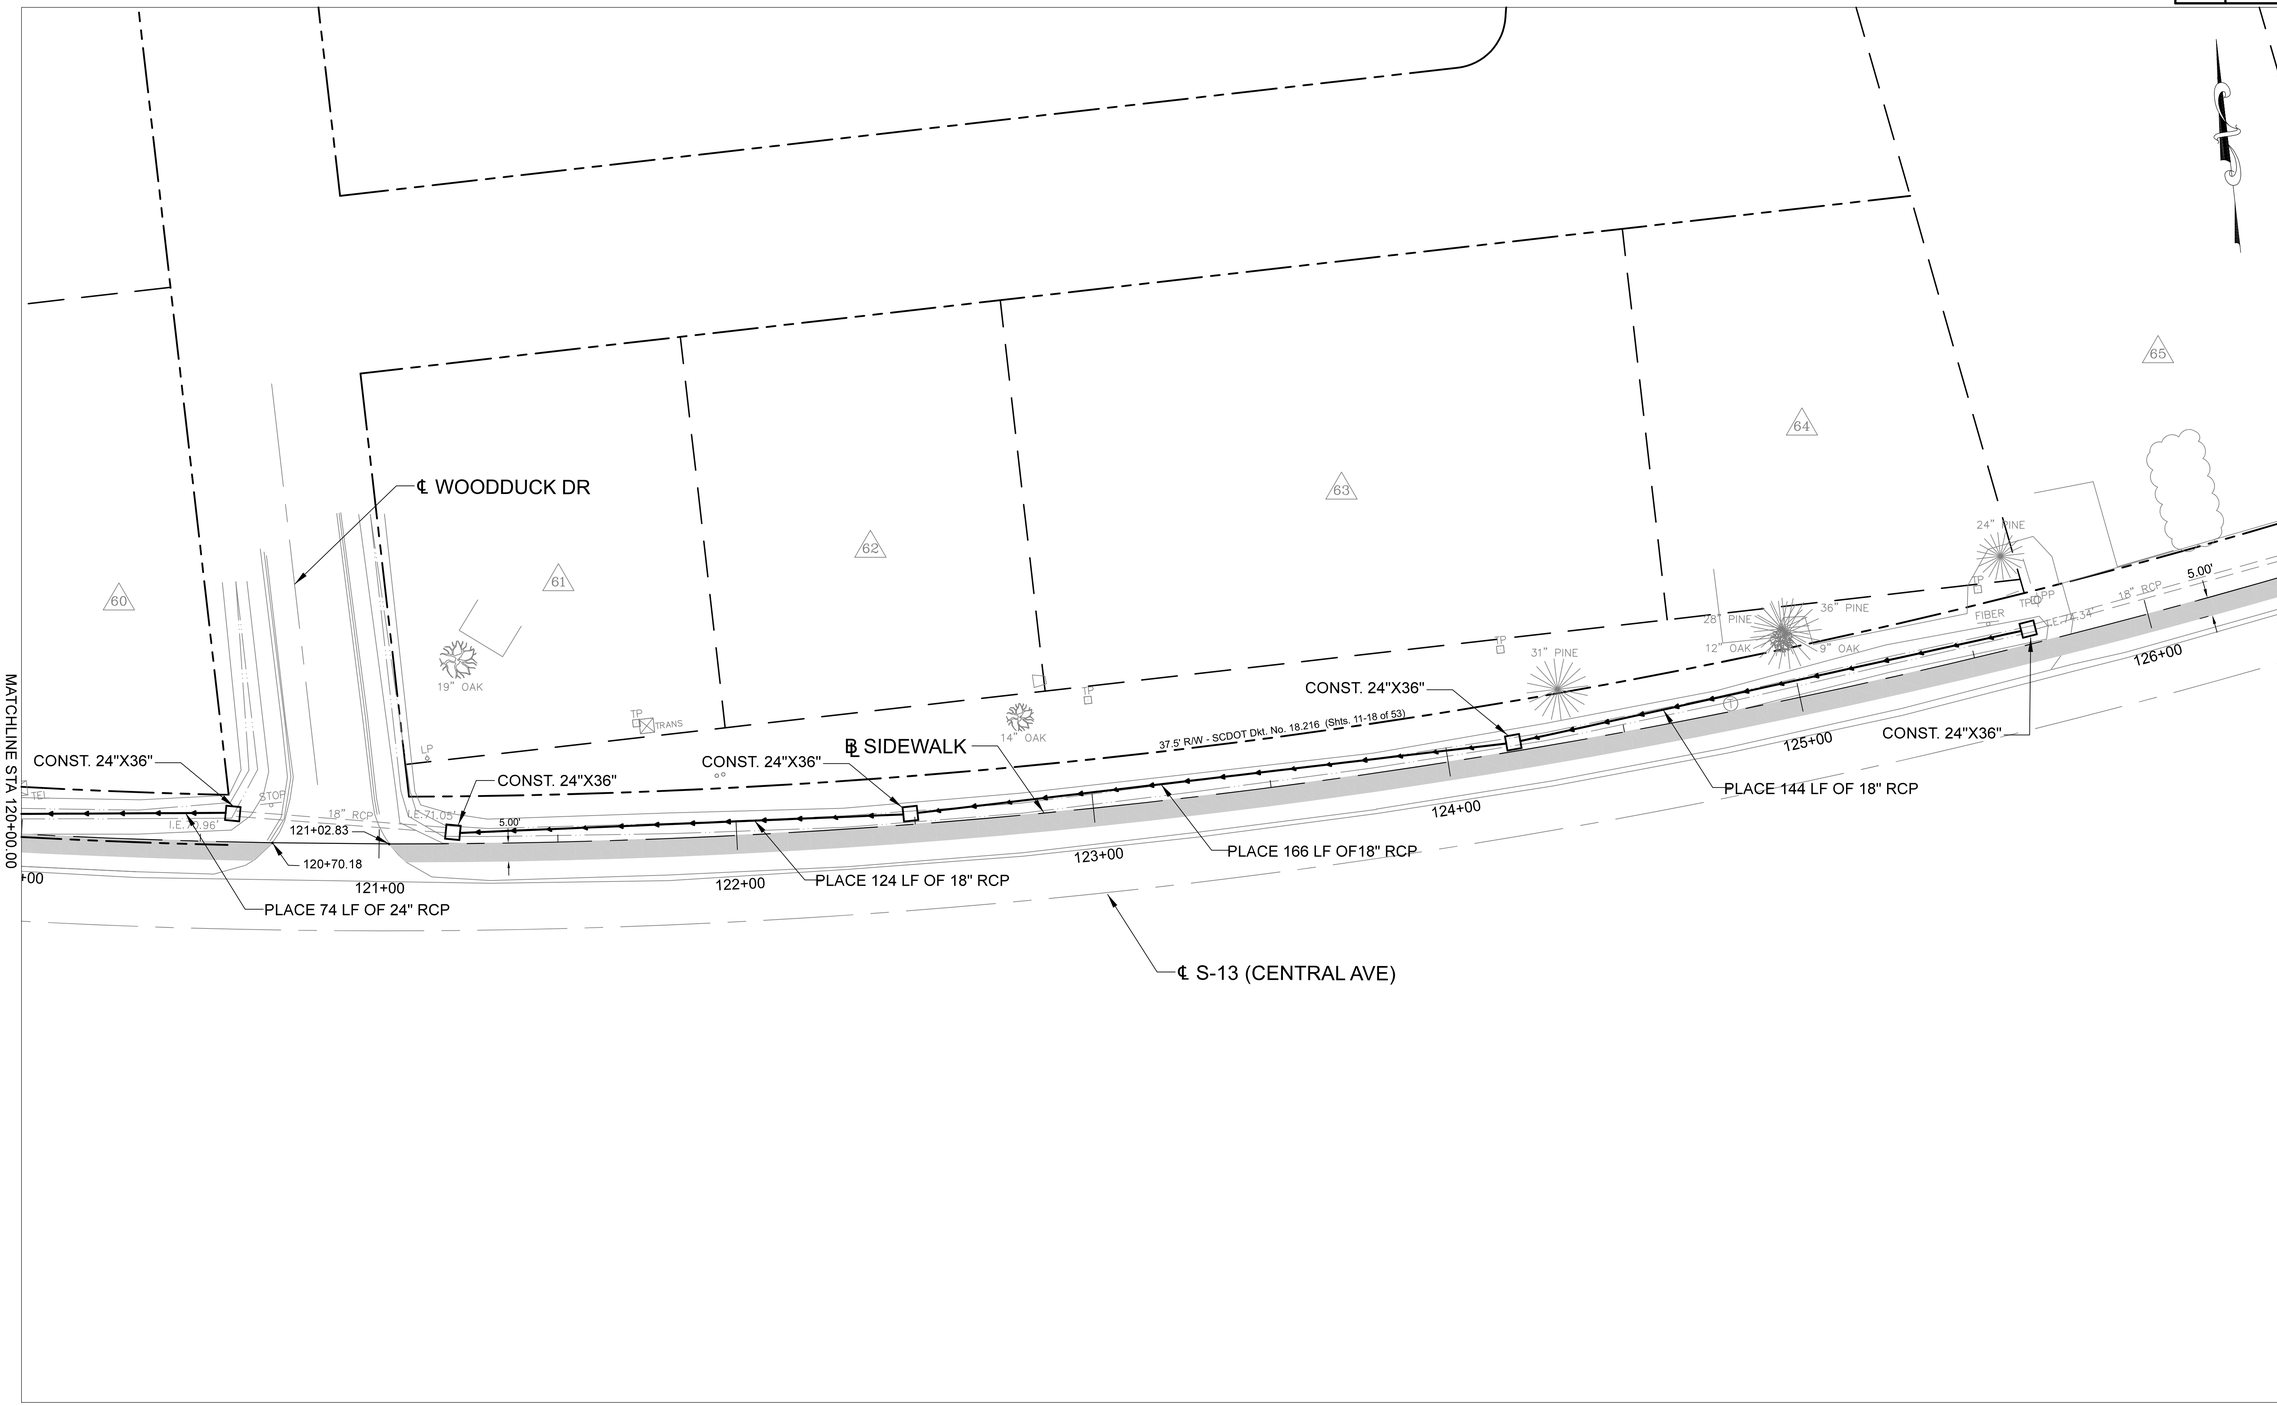


0' 20' 40' 60'

SOUTH CAROLINA J. BRAGG CONSULTING, INC. No. 5768 CERTIFICATE OF AUTHORIZATION

SOUTH CAROLINA REGISTERED PROFESSIONAL ENGINEER No. 21584 JENNIFER LEA BRAGG

j.bragg Consulting, Inc.
18 Daffodil Farm Way | Bluffton | SC 29910
(803) 513-3777

| REV. NO. | BY | DATE | DESCRIPTION OF REVISION |
|---|---|---|---|
| 4 | | | |
| 3 | | | |
| 2 | | | |
| 1 | | | |

DGN. _____ DATE _____
R/W _____ DATE _____
CHK. _____ DATE _____

TOWN OF SUMMERVILLE

PLAN SHEET
CENTRAL AVENUE SIDEWALK & MULTI-USE PATH
STA 120+00.00 TO STA 126+40.00

SCALE = 1"=20'

# PRELIMINARY PLANS

| STATE | COUNTY | SHEET NO. |
|---|---|---|
| S.C. | DORCHESTER | 24 |

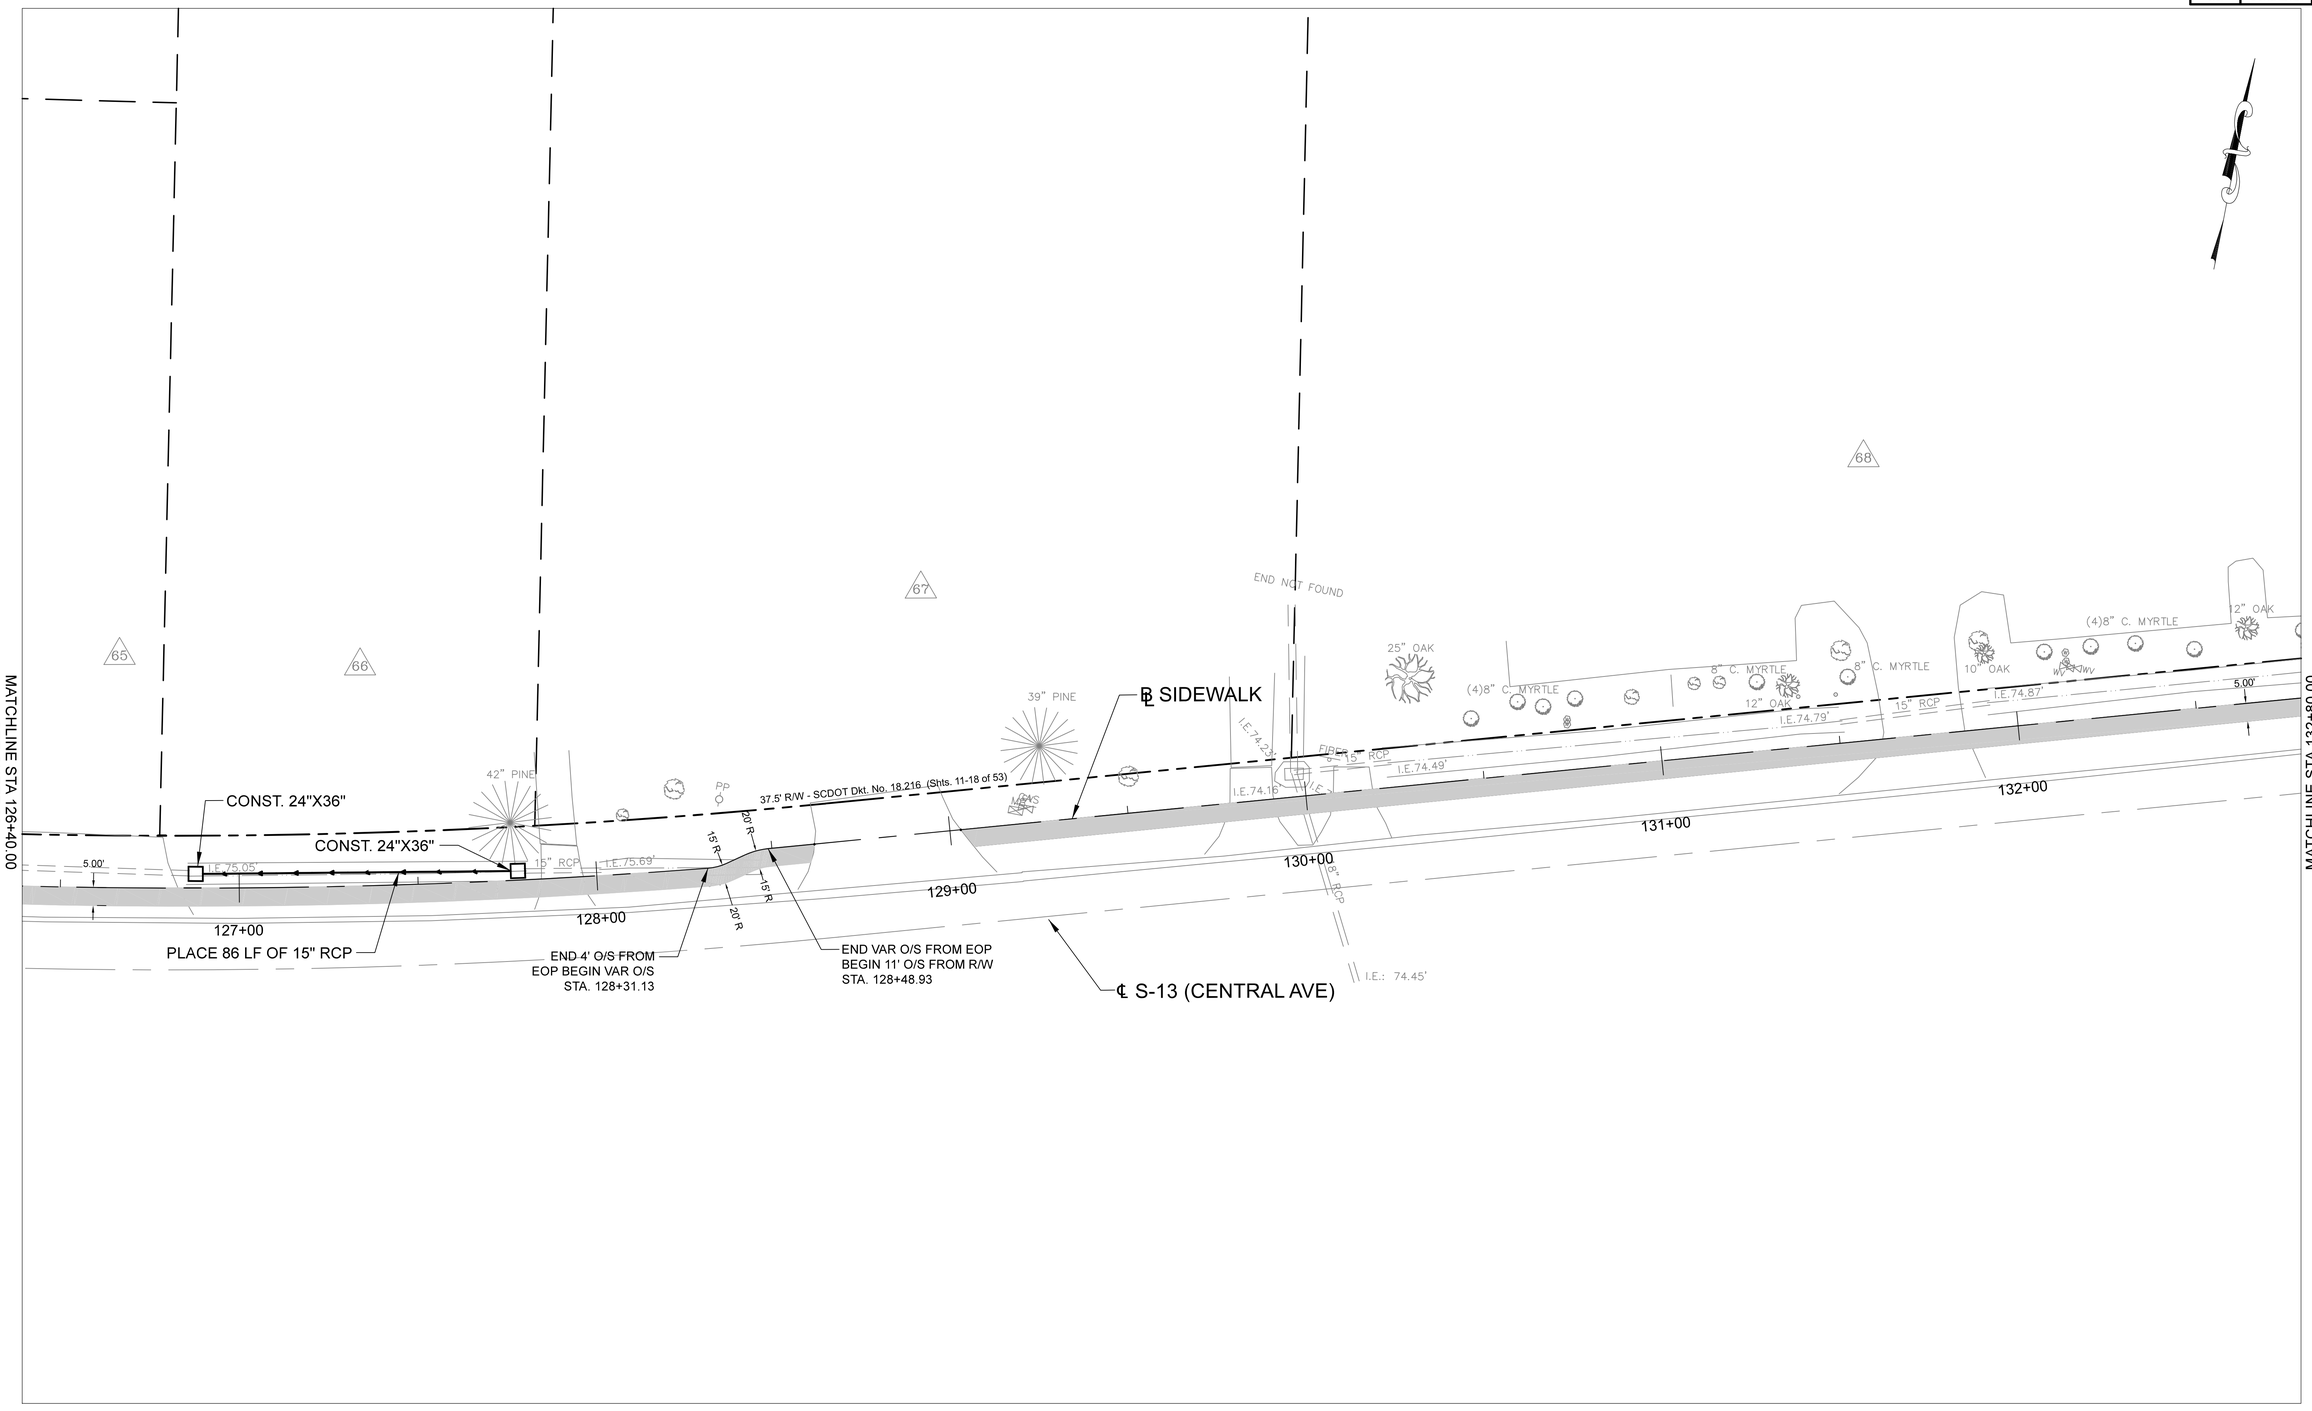


0' 20' 40' 60'

SOUTH CAROLINA
J. BRAGG CONSULTING, INC.
No. 5768
CERTIFICATE OF AUTHORIZATION

SOUTH CAROLINA
REGISTERED PROFESSIONAL ENGINEER
No. 21584
JENNIFER LEA BRAGG

j.bragg Consulting, Inc.
18 Daffodil Farm Way | Bluffton | SC 29910
(803) 513-3777

| REV. NO. | BY | DATE | DESCRIPTION OF REVISION |
|---|---|---|---|
| 4 | | | |
| 3 | | | |
| 2 | | | |
| 1 | | | |

DGN. _____ DATE _____
R/W _____ DATE _____
CHK. _____ DATE _____

TOWN OF SUMMERVILLE

PLAN SHEET
CENTRAL AVENUE SIDEWALK & MULTI-USE PATH
STA 126+40.00 TO STA 132+80.00

SCALE = 1"=20'

# PRELIMINARY PLANS

| STATE | COUNTY | SHEET NO. |
|---|---|---|
| S.C. | DORCHESTER | 25 |

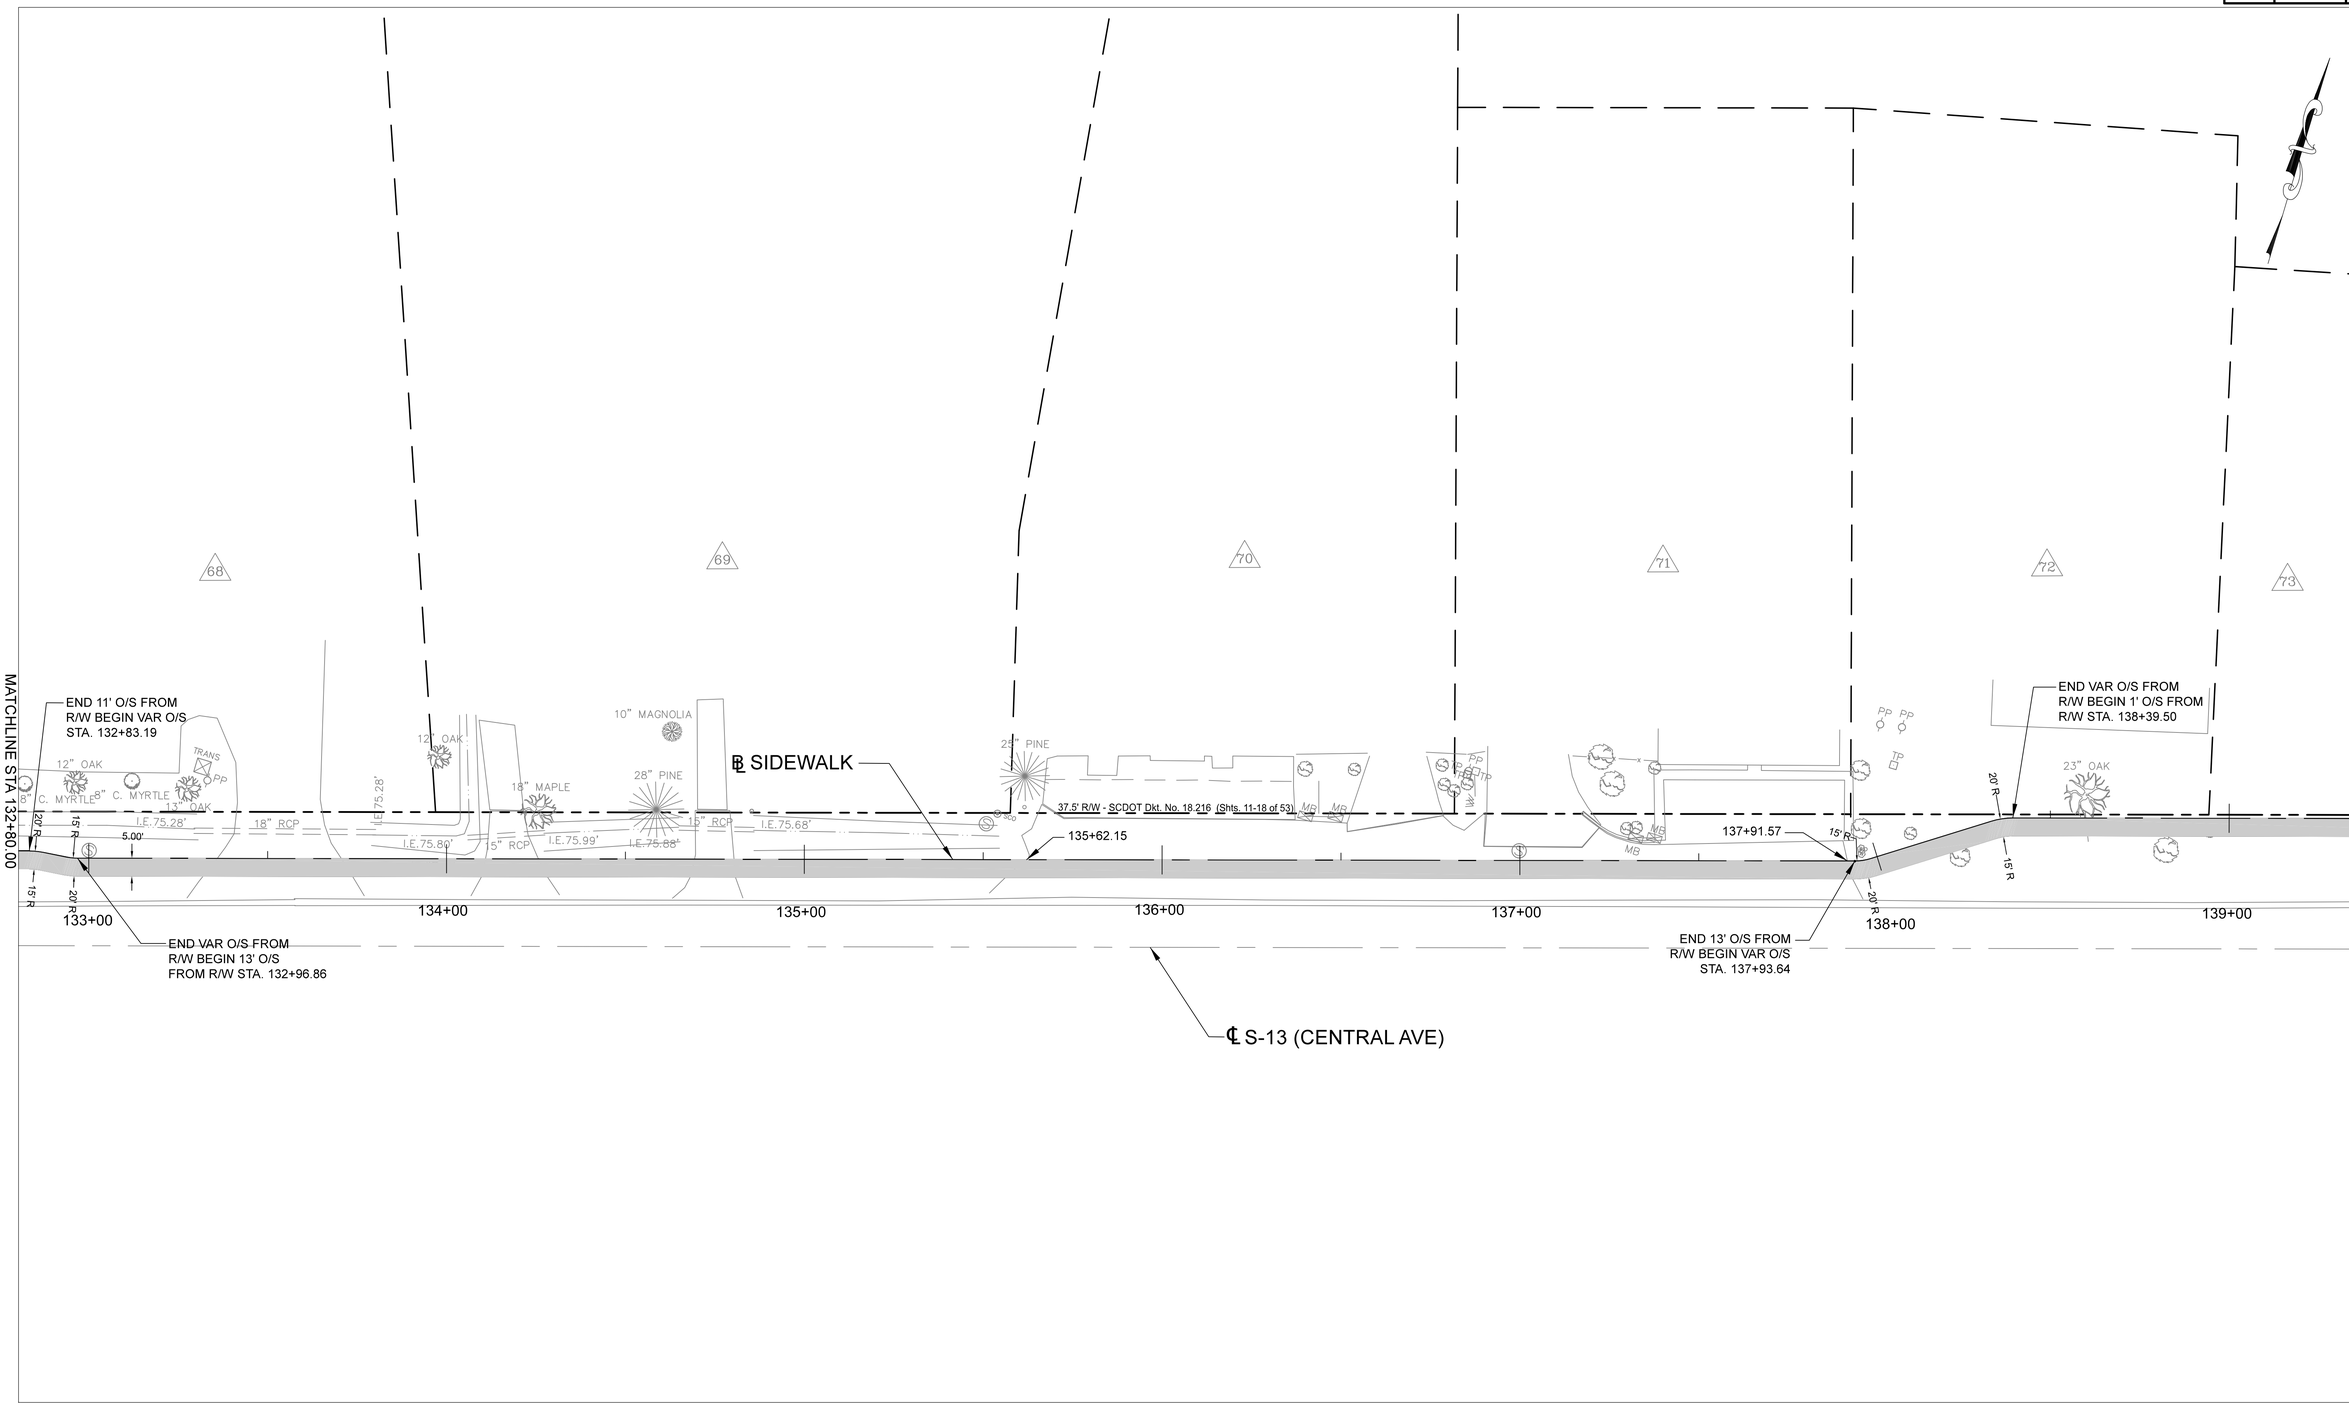


0' 20' 40' 60'

SOUTH CAROLINA
J. BRAGG CONSULTING, INC.
No. 5768
CERTIFICATE OF AUTHORIZATION

SOUTH CAROLINA
REGISTERED PROFESSIONAL ENGINEER
No. 21584
JAMES LEE LEA III

j.bragg Consulting, Inc.
18 Daffodil Farm Way | Bluffton | SC 29910
(803) 513-3777

| REV. NO. | BY | DATE | DESCRIPTION OF REVISION |
|---|---|---|---|
| 4 | | | |
| 3 | | | |
| 2 | | | |
| 1 | | | |

DGN. _____ DATE _____
R/W _____ DATE _____
CHK. _____ DATE _____

TOWN OF SUMMERVILLE

PLAN SHEET
CENTRAL AVENUE SIDEWALK & MULTI-USE PATH
STA 132+80.00 TO STA 139+40.00

SCALE = 1"=20'

# PRELIMINARY PLANS

| STATE | COUNTY | SHEET NO. |
|---|---|---|
| S.C. | DORCHESTER | 26 |

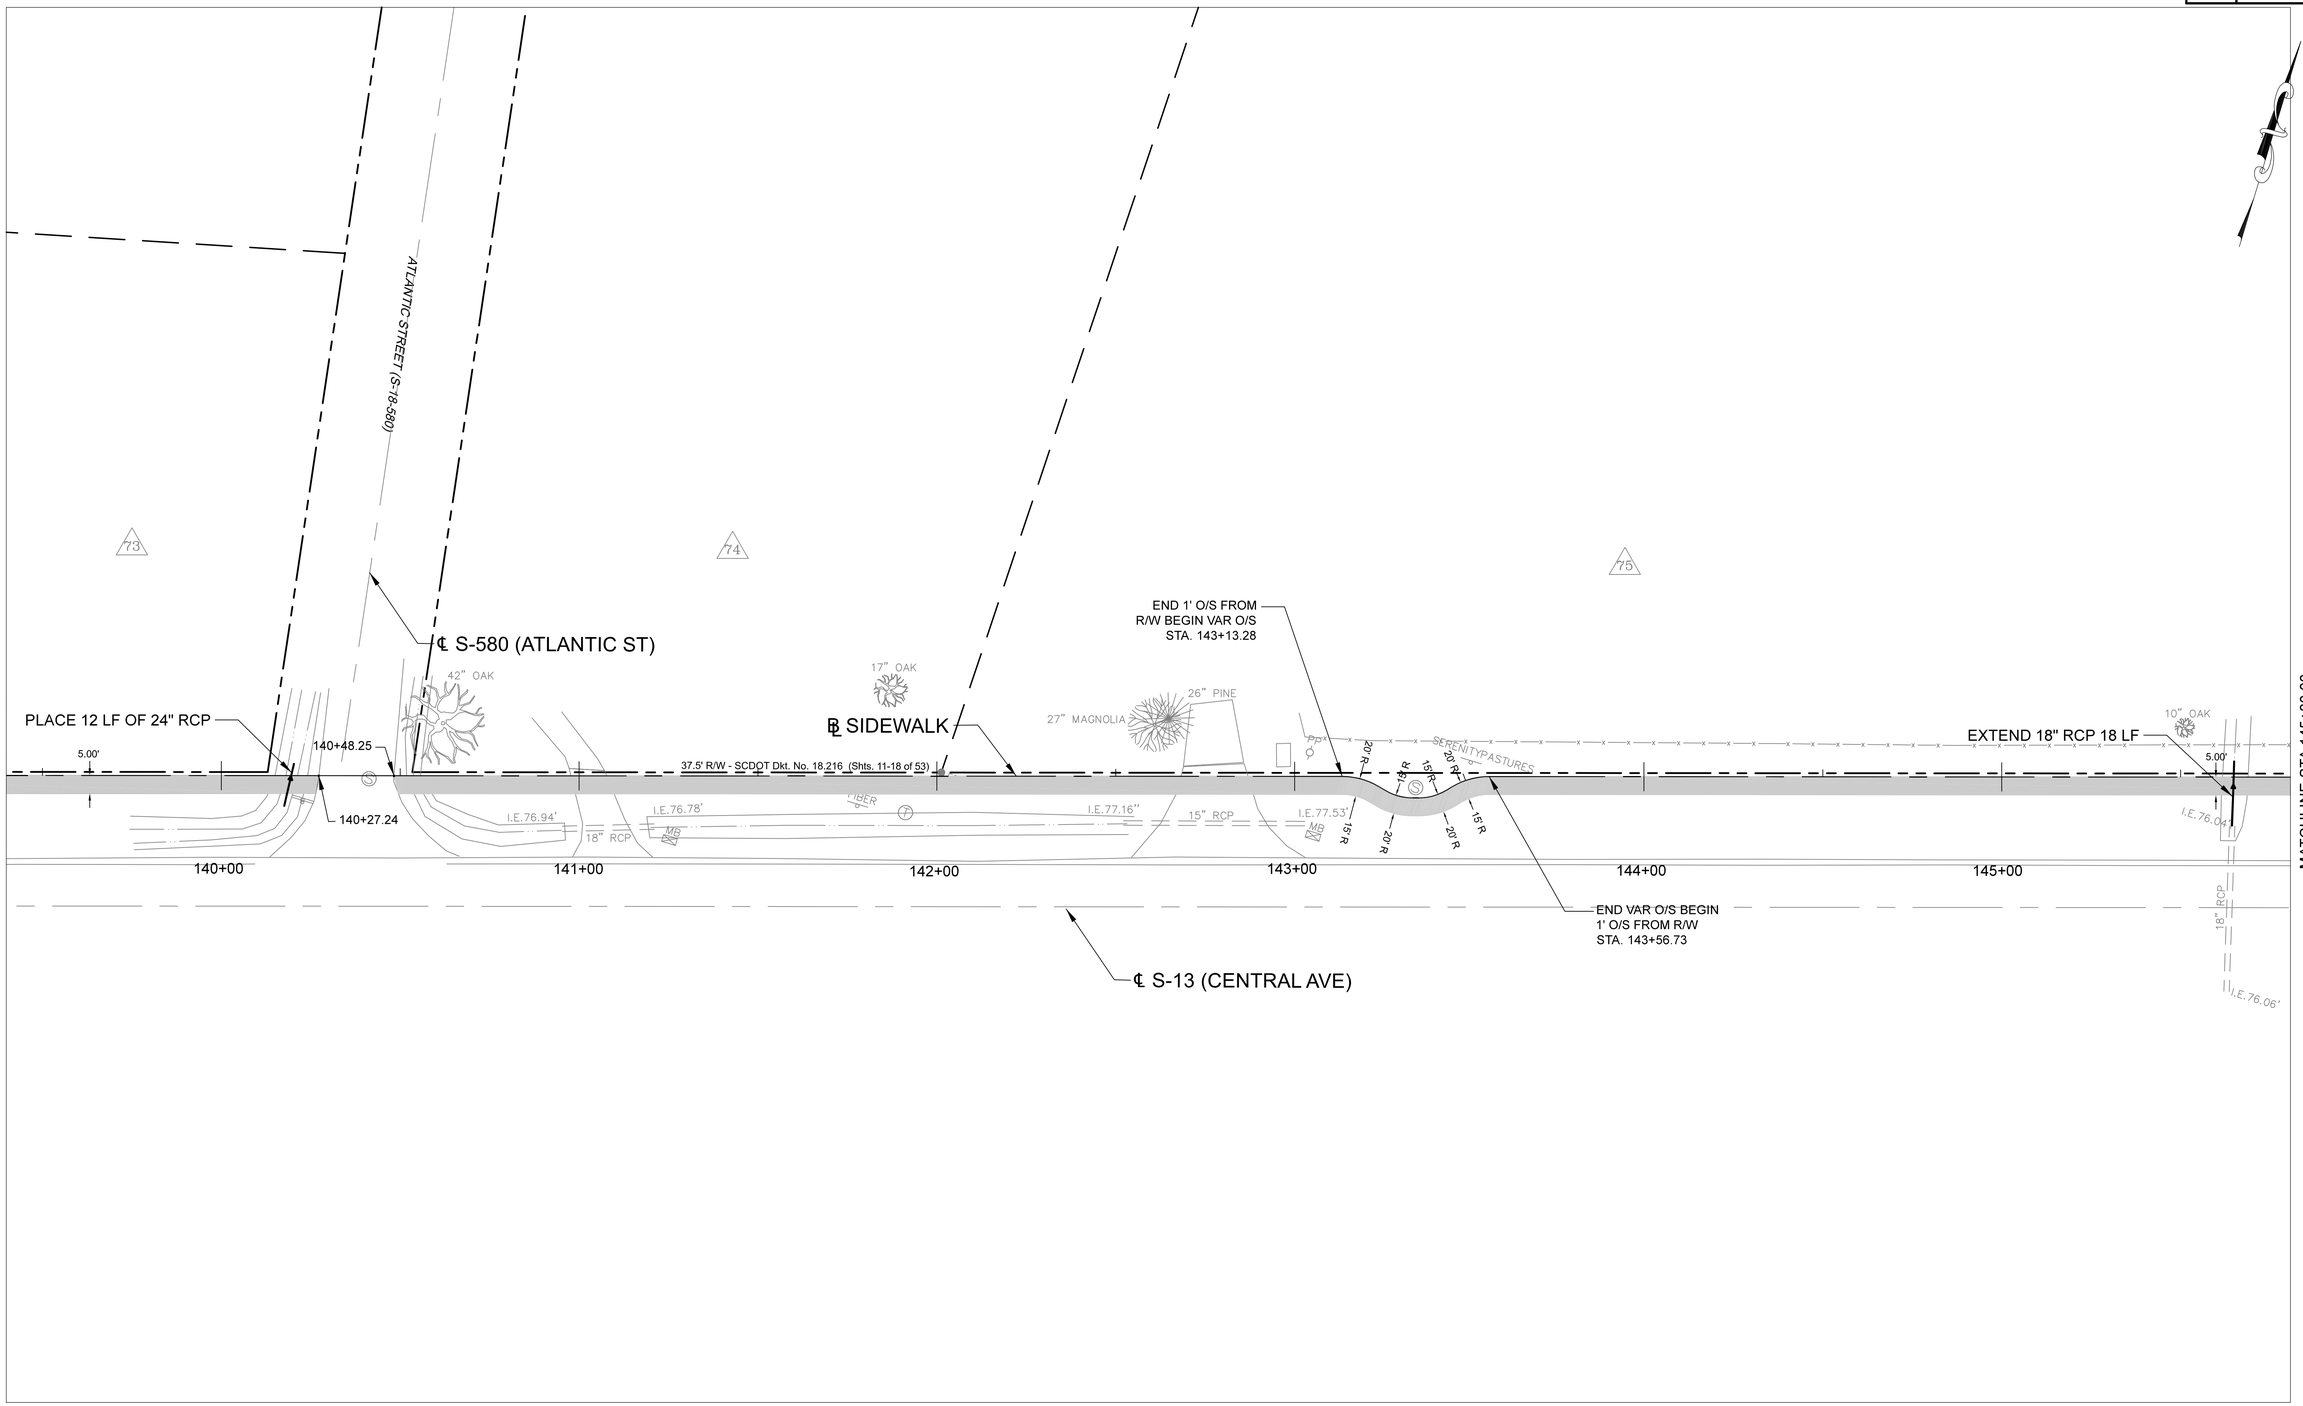


0' 20' 40' 60'

SOUTH CAROLINA J. BRAGG CONSULTING, INC. No. 5768 CERTIFICATE OF AUTHORIZATION

SOUTH CAROLINA REGISTERED PROFESSIONAL ENGINEER LEA BRAGG No. 21584

j.bragg Consulting, Inc.
18 Daffodil Farm Way | Bluffton | SC 29910
(803) 513-3777

| REV. NO. | BY | DATE | DESCRIPTION OF REVISION |
|---|---|---|---|
| 4 | | | |
| 3 | | | |
| 2 | | | |
| 1 | | | |

DGN. _____ DATE _____
R/W _____ DATE _____
CHK. _____ DATE _____

TOWN OF SUMMERVILLE

PLAN SHEET
CENTRAL AVENUE SIDEWALK & MULTI-USE PATH
STA 139+40.00 TO STA 145+80.00

SCALE = 1"=20'

# PRELIMINARY PLANS

| STATE | COUNTY | SHEET NO. |
|---|---|---|
| S.C. | DORCHESTER | 27 |

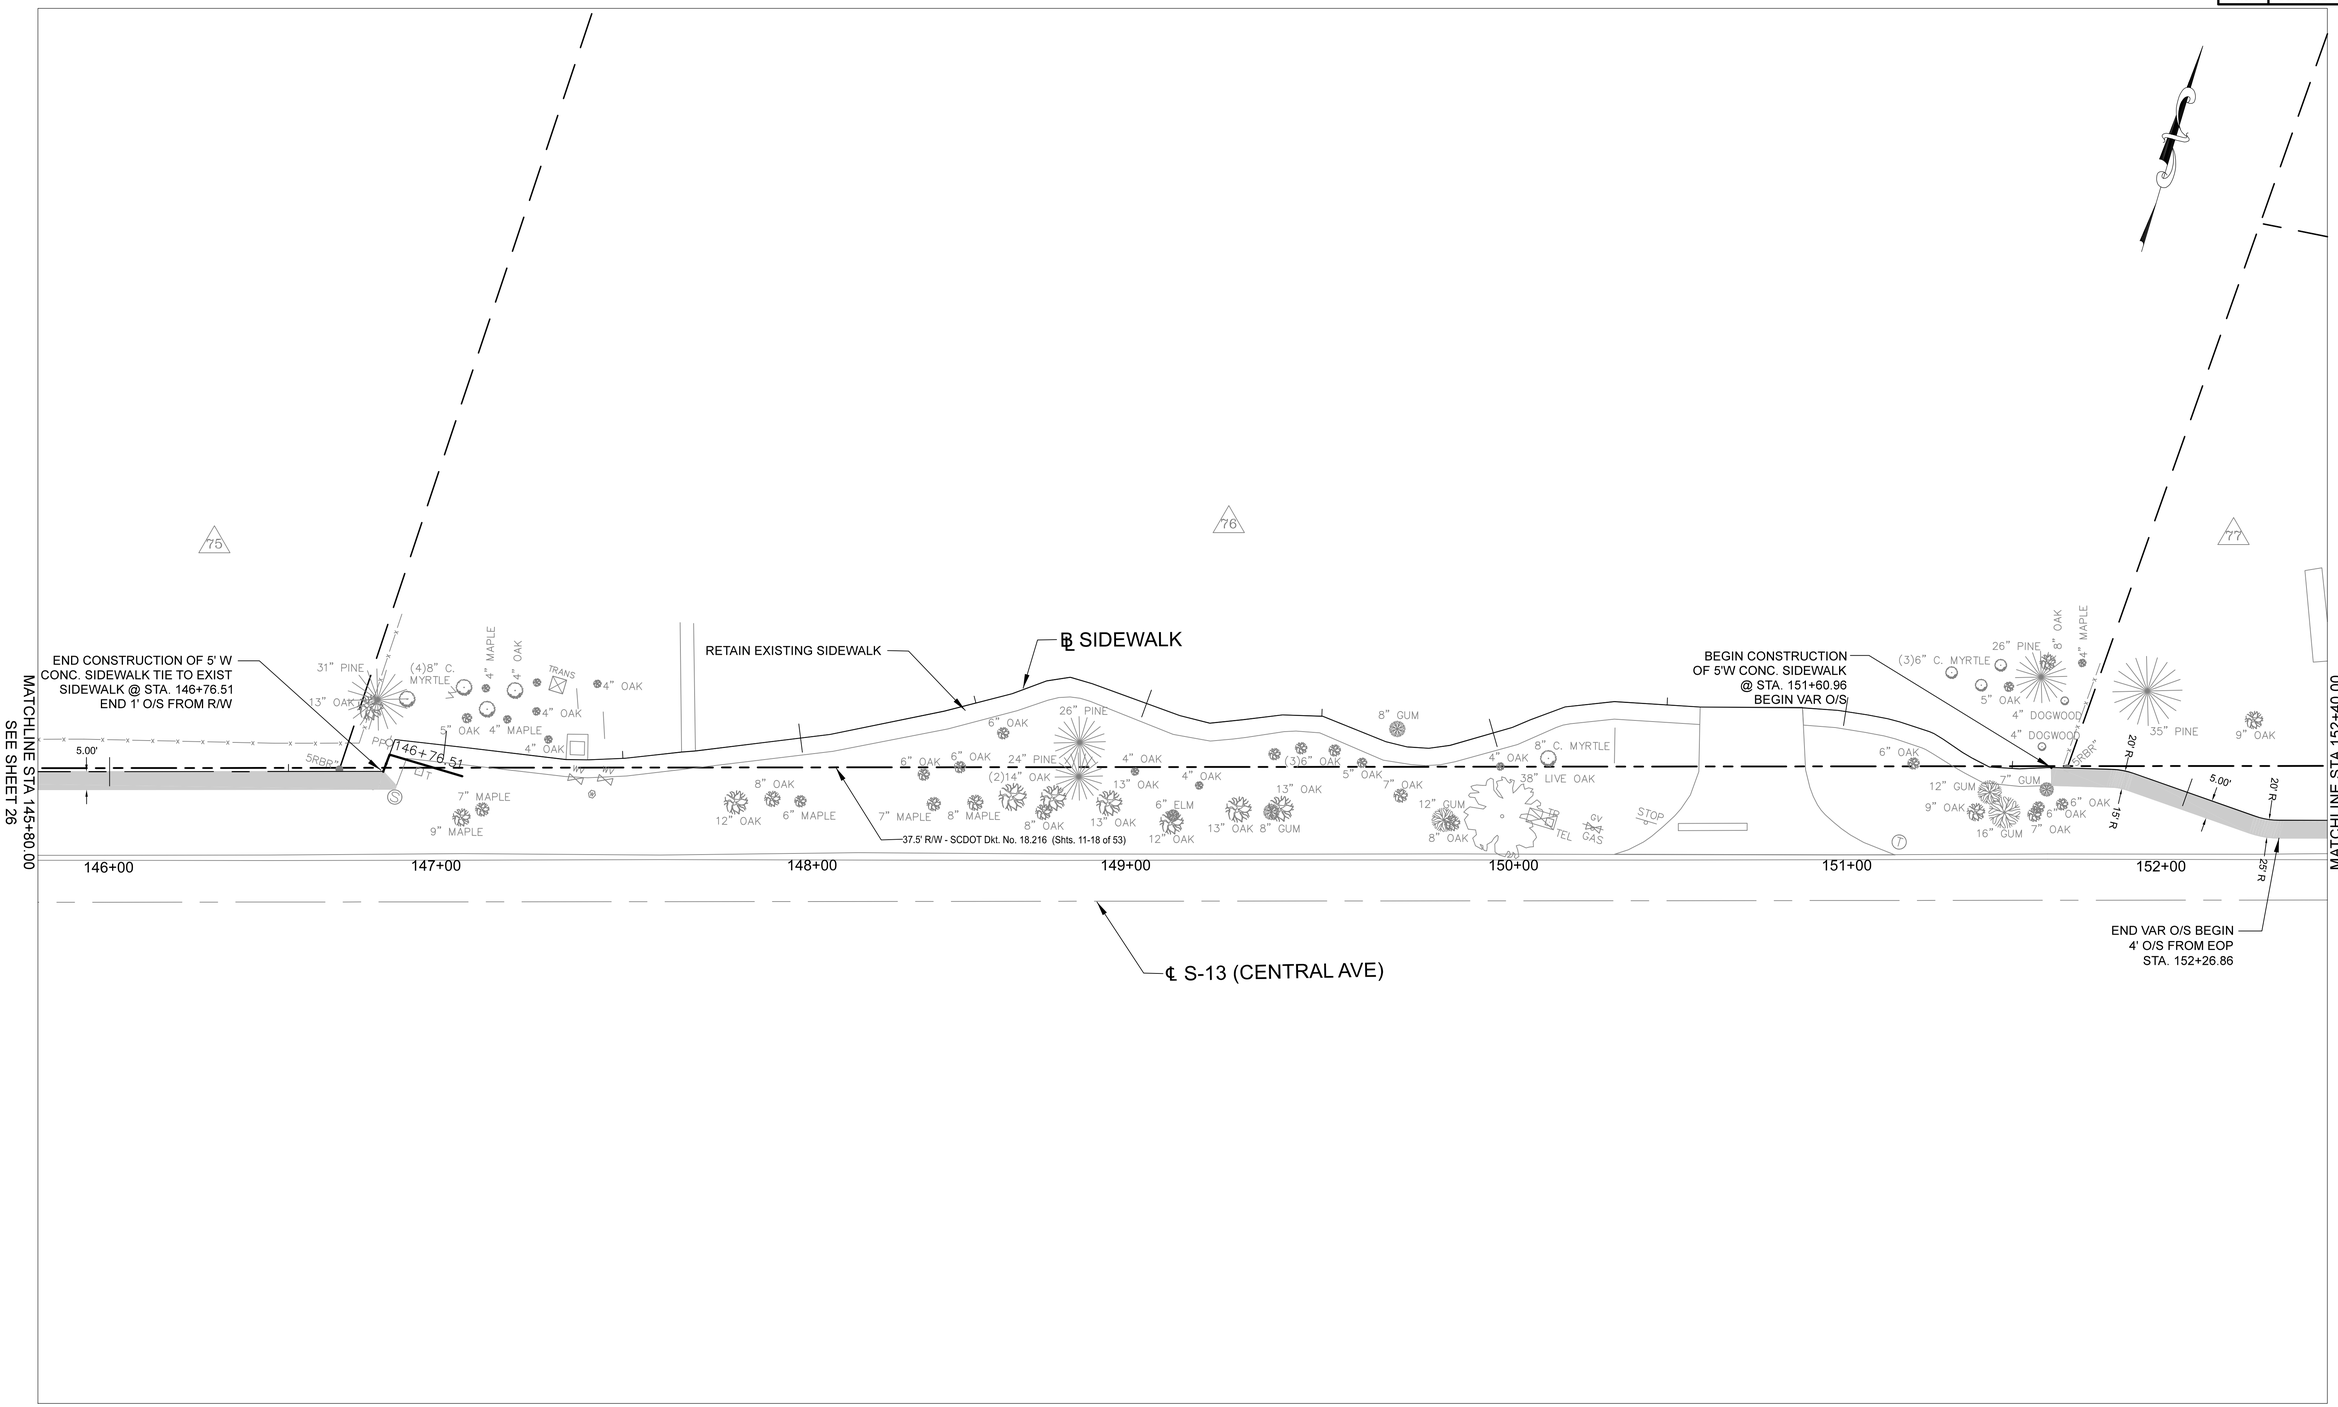


0' 20' 40' 60'

SOUTH CAROLINA J. BRAGG CONSULTING, INC. No. 5768 CERTIFICATE OF AUTHORIZATION

SOUTH CAROLINA REGISTERED PROFESSIONAL ENGINEER No. 21584 JAMES LEE BRAGG

j.bragg Consulting, Inc.
18 Daffodil Farm Way | Bluffton | SC 29910
(803) 513-3777

| REV. NO. | BY | DATE | DESCRIPTION OF REVISION |
|---|---|---|---|
| 4 | | | |
| 3 | | | |
| 2 | | | |
| 1 | | | |

DON. _____ DATE _____
R/W _____ DATE _____
CHK. _____ DATE _____

TOWN OF SUMMERVILLE

PLAN SHEET
CENTRAL AVENUE SIDEWALK & MULTI-USE PATH
STA 145+80.00 TO STA 152+40.00

SCALE = 1"=20'

# PRELIMINARY PLANS

| STATE | COUNTY | SHEET NO. |
|---|---|---|
| S.C. | DORCHESTER | 28 |

J. BRAGG CONSULTING, INC.
SOUTH CAROLINA
No. 5768
CERTIFICATE OF AUTHORIZATION

SOUTH CAROLINA
REGISTERED PROFESSIONAL ENGINEER LEA BRAGG
No. 21584

j.bragg Consulting, Inc.
18 Daffodil Farm Way | Bluffton | SC 29910
(803) 513-3777


| REV. NO. | BY | DATE | DESCRIPTION OF REVISION |
|---|---|---|---|
| 4 | | | |
| 3 | | | |
| 2 | | | |
| 1 | | | |

DGN. _____ DATE _____
R/W _____ DATE _____
CHK. _____ DATE _____

TOWN OF SUMMERVILLE

PLAN SHEET
CENTRAL AVENUE SIDEWALK & MULTI-USE PATH
STA 152+40.00 TO STA 158+80.00

SCALE = 1"=20'

# PRELIMINARY PLANS

| STATE | COUNTY | SHEET NO. |
|---|---|---|
| S.C. | DORCHESTER | 29 |

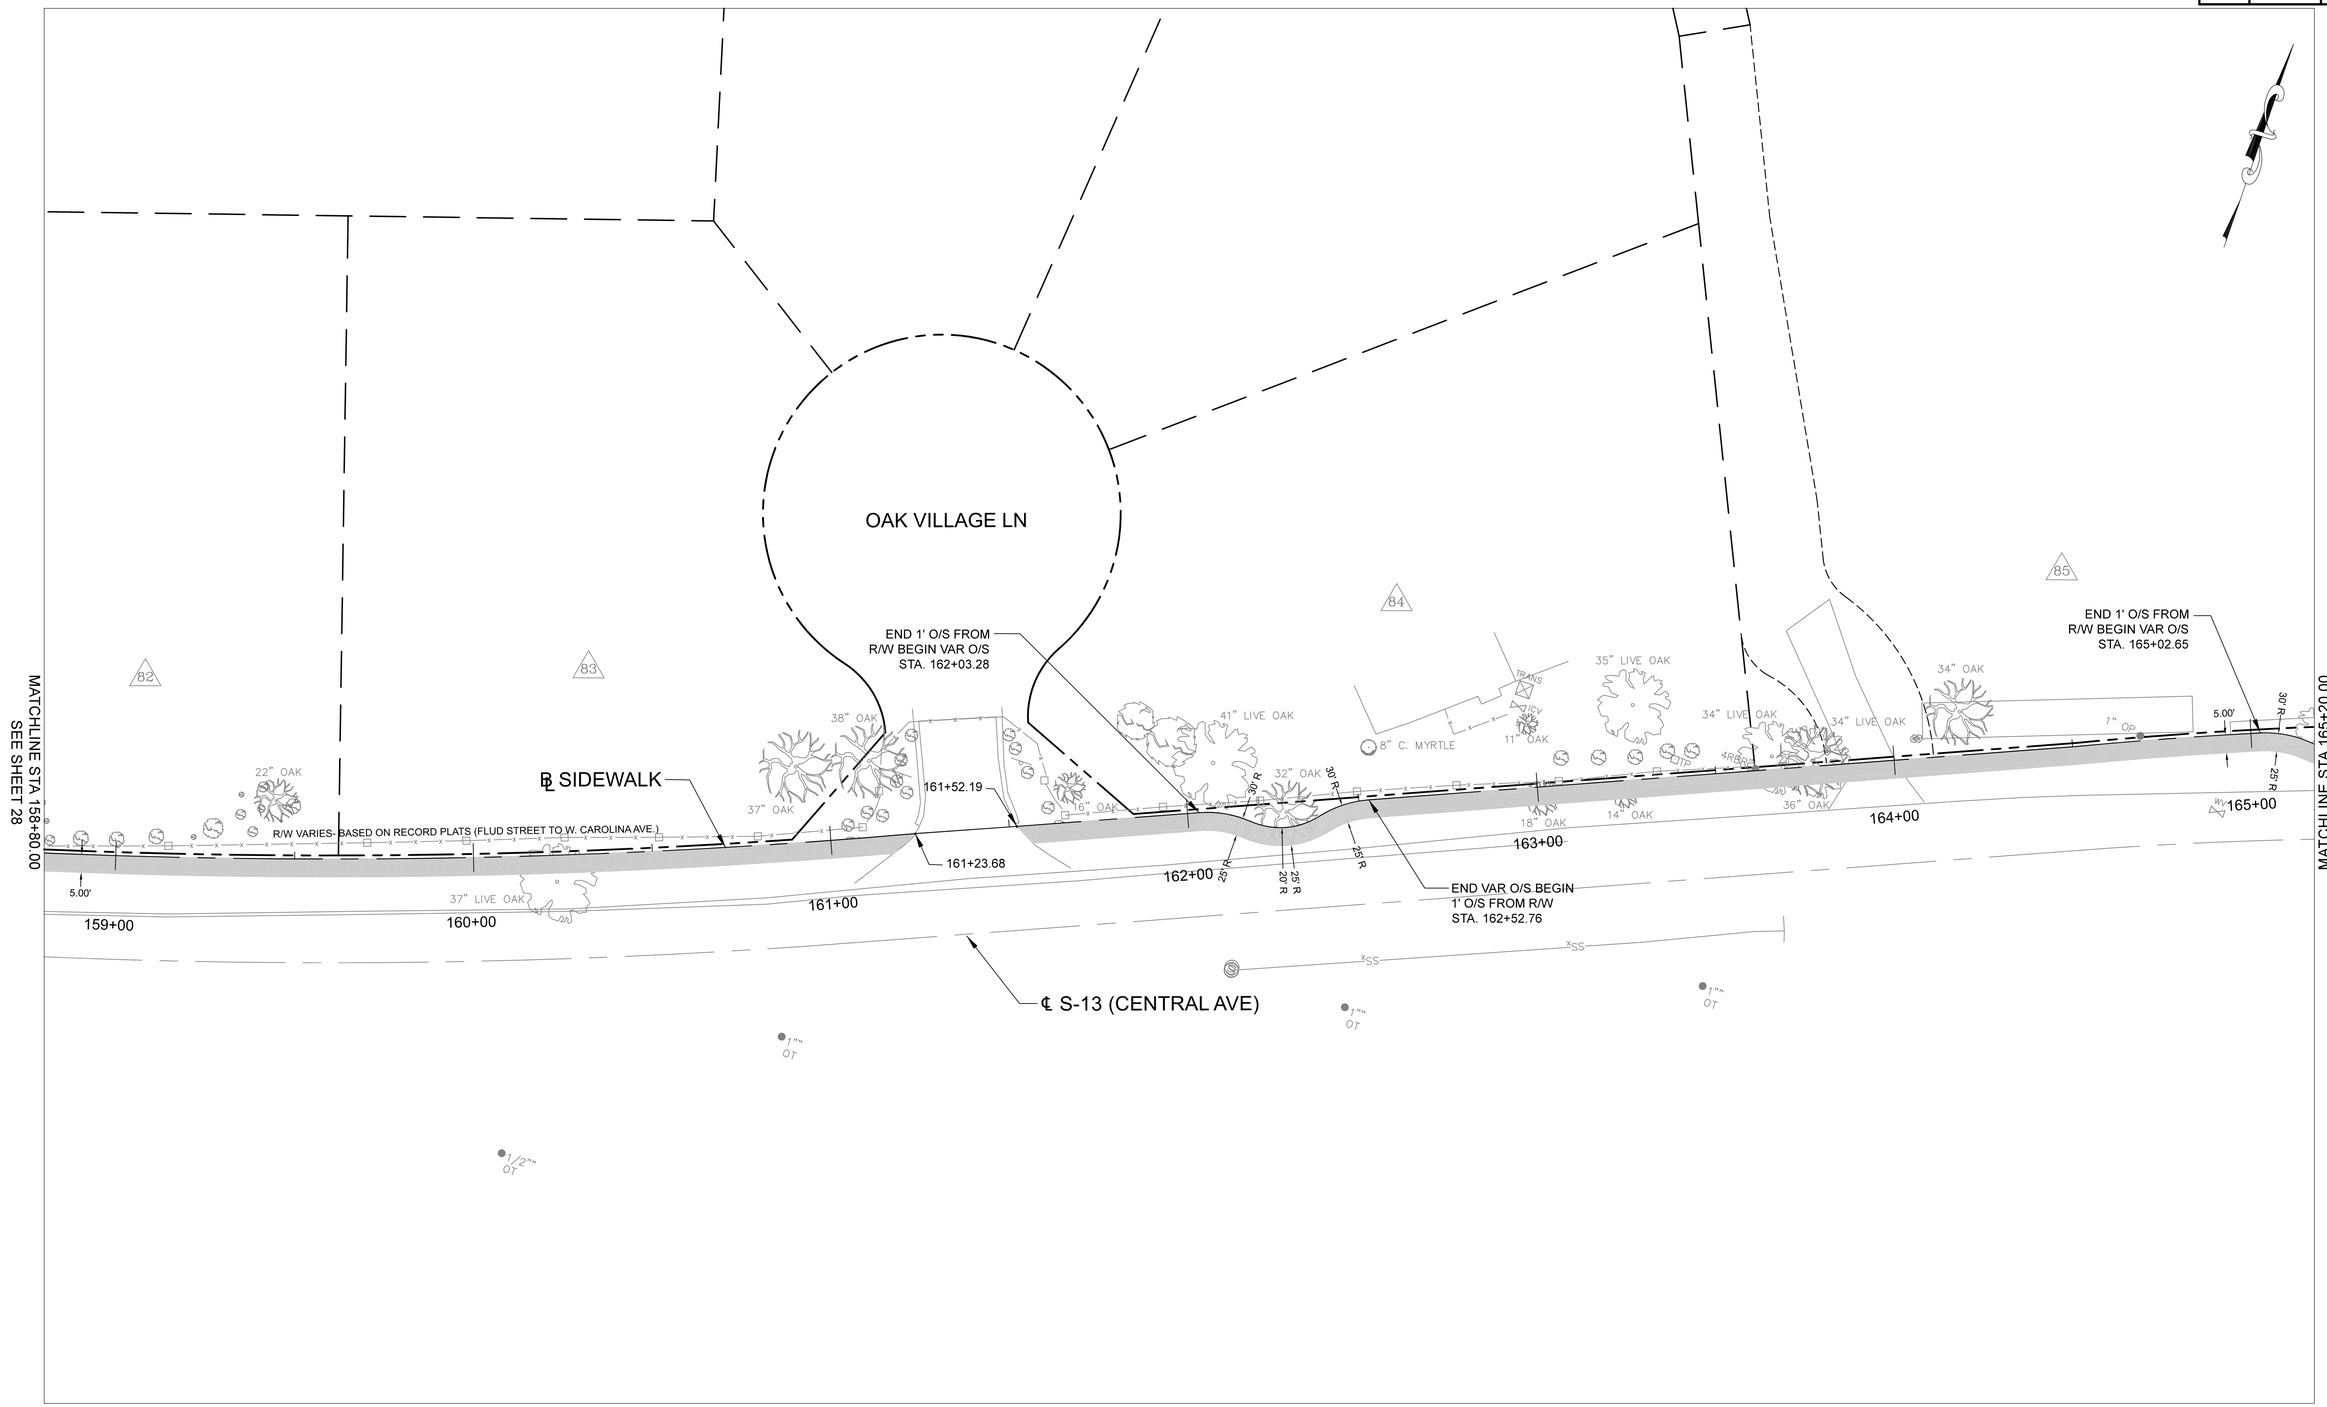


0' 20' 40' 60'

SOUTH CAROLINA J. BRAGG CONSULTING, INC. No. 5768 CERTIFICATE OF AUTHORIZATION

SOUTH CAROLINA REGISTERED PROFESSIONAL ENGINEER No. 21584 JEFFREY LEE BRAGG

j.bragg Consulting, Inc.
18 Daffodil Farm Way | Bluffton | SC 29910
(803) 513-3777

| REV. NO. | BY | DATE | DESCRIPTION OF REVISION |
|---|---|---|---|
| 4 | | | |
| 3 | | | |
| 2 | | | |
| 1 | | | |

DGN. _____ DATE _____
R/W _____ DATE _____
CHK. _____ DATE _____

TOWN OF SUMMERVILLE

PLAN SHEET
CENTRAL AVENUE SIDEWALK & MULTI-USE PATH
STA 158+80.00 TO STA 165+20.00

SCALE = 1"=20'

# PRELIMINARY PLANS

| STATE | COUNTY | SHEET NO. |
|---|---|---|
| S.C. | DORCHESTER | 30 |

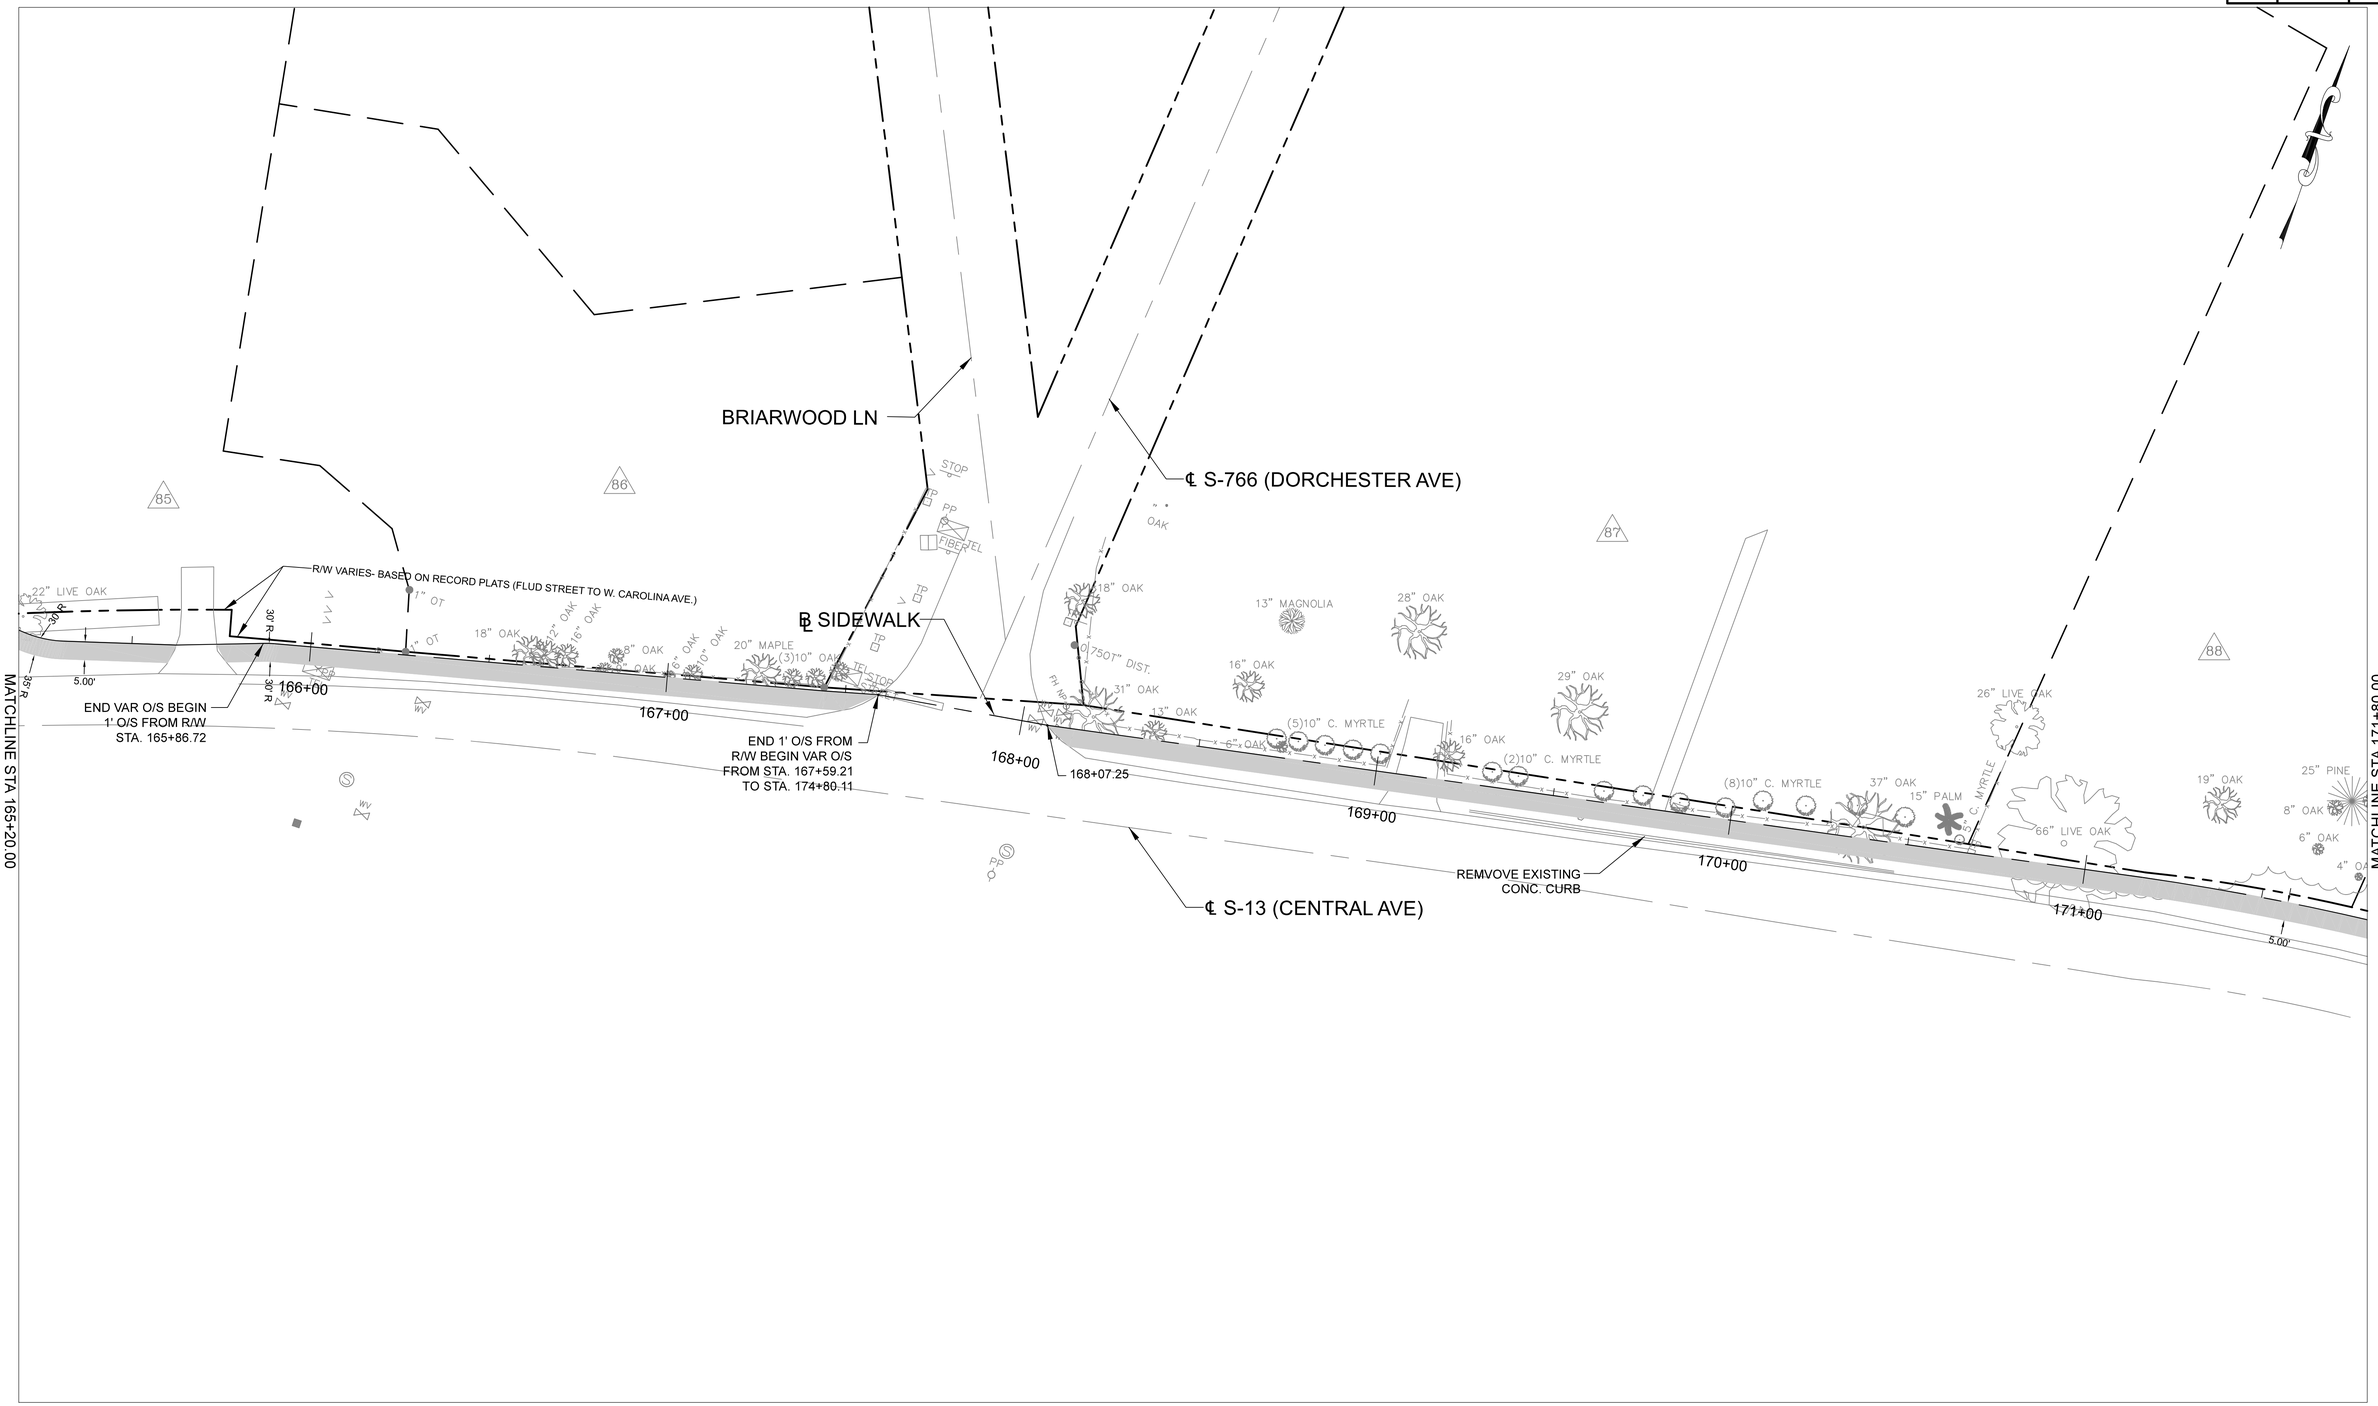


0' 20' 40' 60'

| REV. NO. | BY | DATE | DESCRIPTION OF REVISION |
|---|---|---|---|
| 4 | | | |
| 3 | | | |
| 2 | | | |
| 1 | | | |

DGN. _____ DATE _____
R/W _____ DATE _____
CHK. _____ DATE _____

SOUTH CAROLINA J. BRAGG CONSULTING, INC. No. 5768 CERTIFICATE OF AUTHORIZATION

SOUTH CAROLINA REGISTERED PROFESSIONAL ENGINEER No. 21584 JENNIFER LEA BRAGG


j.bragg Consulting, Inc.
18 Daffodil Farm Way | Bluffton | SC 29910
(803) 513-3777


TOWN OF SUMMERVILLE

PLAN SHEET
CENTRAL AVENUE SIDEWALK & MULTI-USE PATH
STA 165+20.00 TO STA 171+80.00

SCALE = 1"=20'

# PRELIMINARY PLANS

| STATE | COUNTY | SHEET NO. |
|---|---|---|
| S.C. | DORCHESTER | 31 |

0' 20' 40' 60'

SOUTH CAROLINA J. BRAGG CONSULTING, INC. No. 5768 CERTIFICATE OF AUTHORIZATION

SOUTH CAROLINA REGISTERED PROFESSIONAL ENGINEER No. 21584 JAMES LEA BRAGG

j.bragg Consulting, Inc.
18 Daffodil Farm Way | Bluffton | SC 29910
(803) 513-3777

| REV. NO. | BY | DATE | DESCRIPTION OF REVISION |
|---|---|---|---|
| 4 | | | |
| 3 | | | |
| 2 | | | |
| 1 | | | |

DGN. _____ DATE _____
R/W _____ DATE _____
CHK. _____ DATE _____

TOWN OF SUMMERVILLE

PLAN SHEET
CENTRAL AVENUE SIDEWALK & MULTI-USE PATH
STA 171+80.00 TO STA 176+85.00

SCALE = 1"=20'