PRG 116

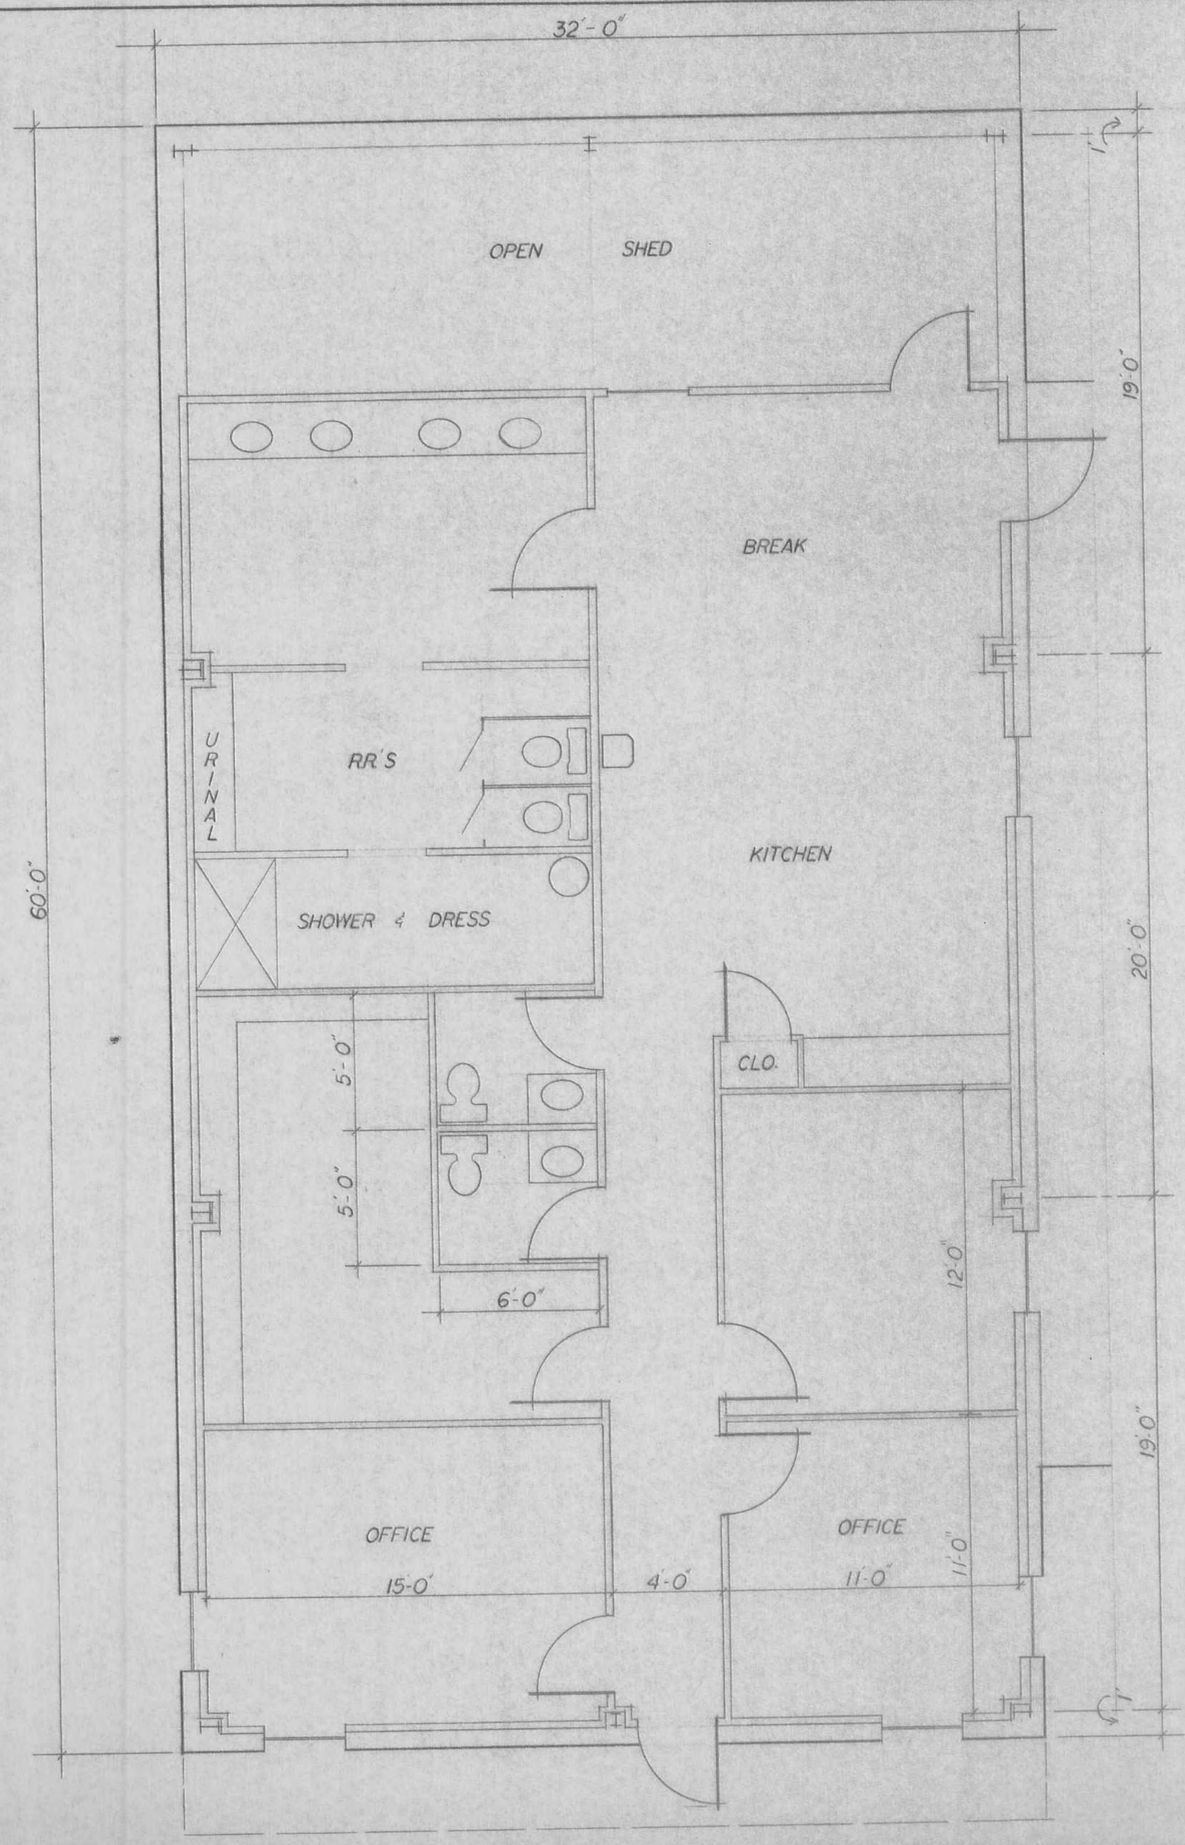

Floor plan

1/4 — 1'-0"

Town of Summerville

SCALE: 1/4	DATE: [illegible]	DRAWN BY: [illegible]

Limehouse & Frampton Construction Co., Inc.
P. O. Box 808, Ladson, S.C. 29456 803-572-2400
CECO Mitchell Building Systems

	DRAWING NUMBER
Floor plan	

315712