NORTH MAPLE STREET IMPROVEMENTS PROJECT
PUBLIC MEETING MAY 26, 2016

TYPICAL SECTIONS

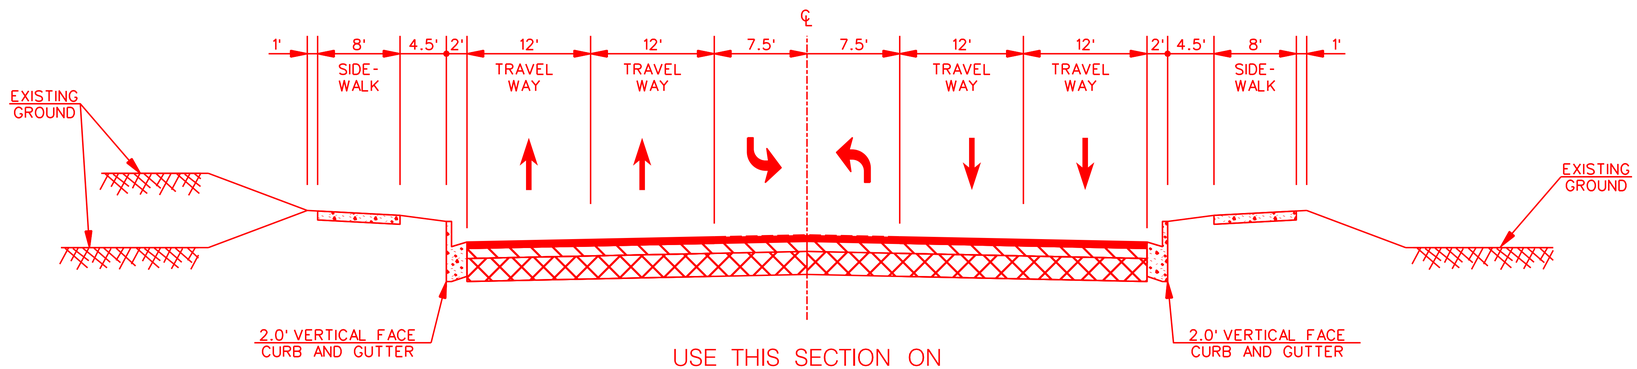

USE THIS SECTION ON
NORTH MAPLE STREET (FROM NEXTON PARKWAY TO US ROUTE 78)
US ROUTE 78

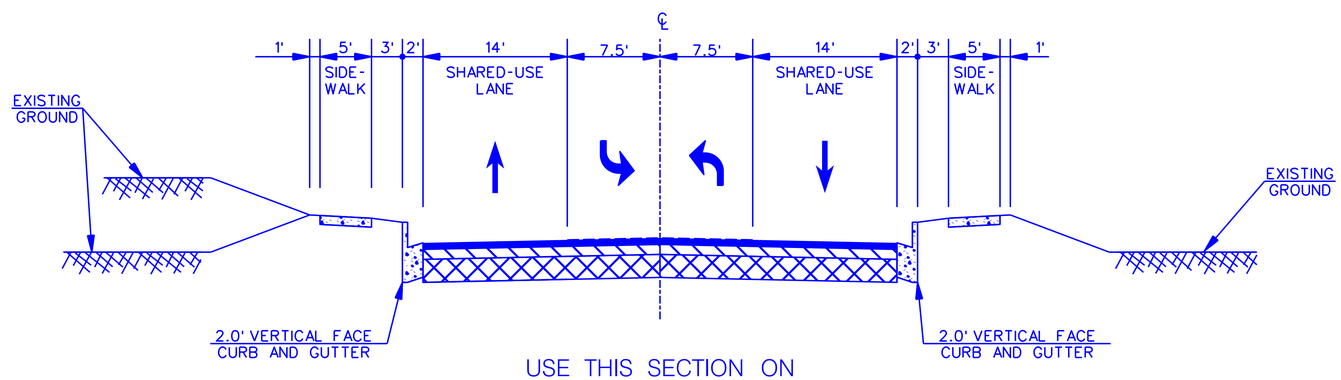

USE THIS SECTION ON
NORTH MAPLE STREET (US ROUTE 78 TO PARSONS ROAD)
WEST RICHARDSON AVENUE

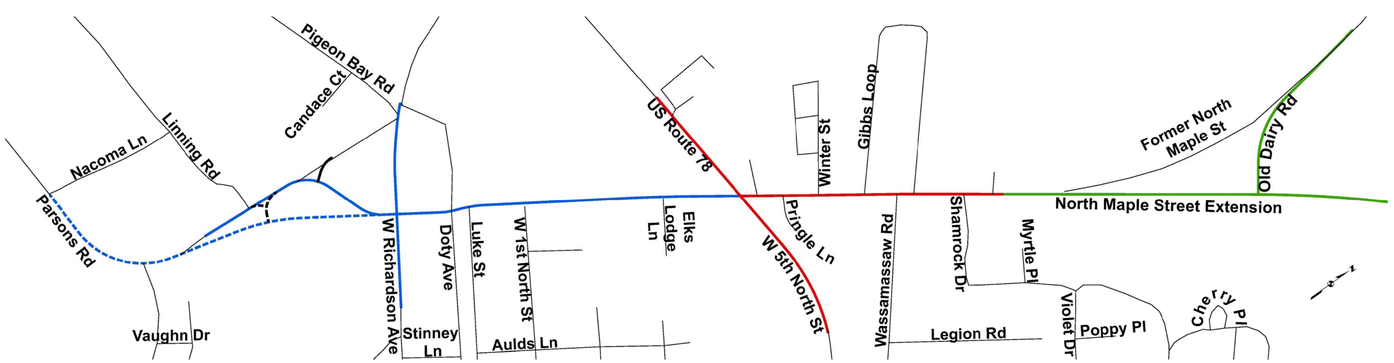

LEGEND

- TYPICAL SECTION
- TYPICAL SECTION
- TYPICAL SECTION
- NORTH MAPLE STREET EXTENSION (PART OF NEXTON INTERCHANGE PROJECT)